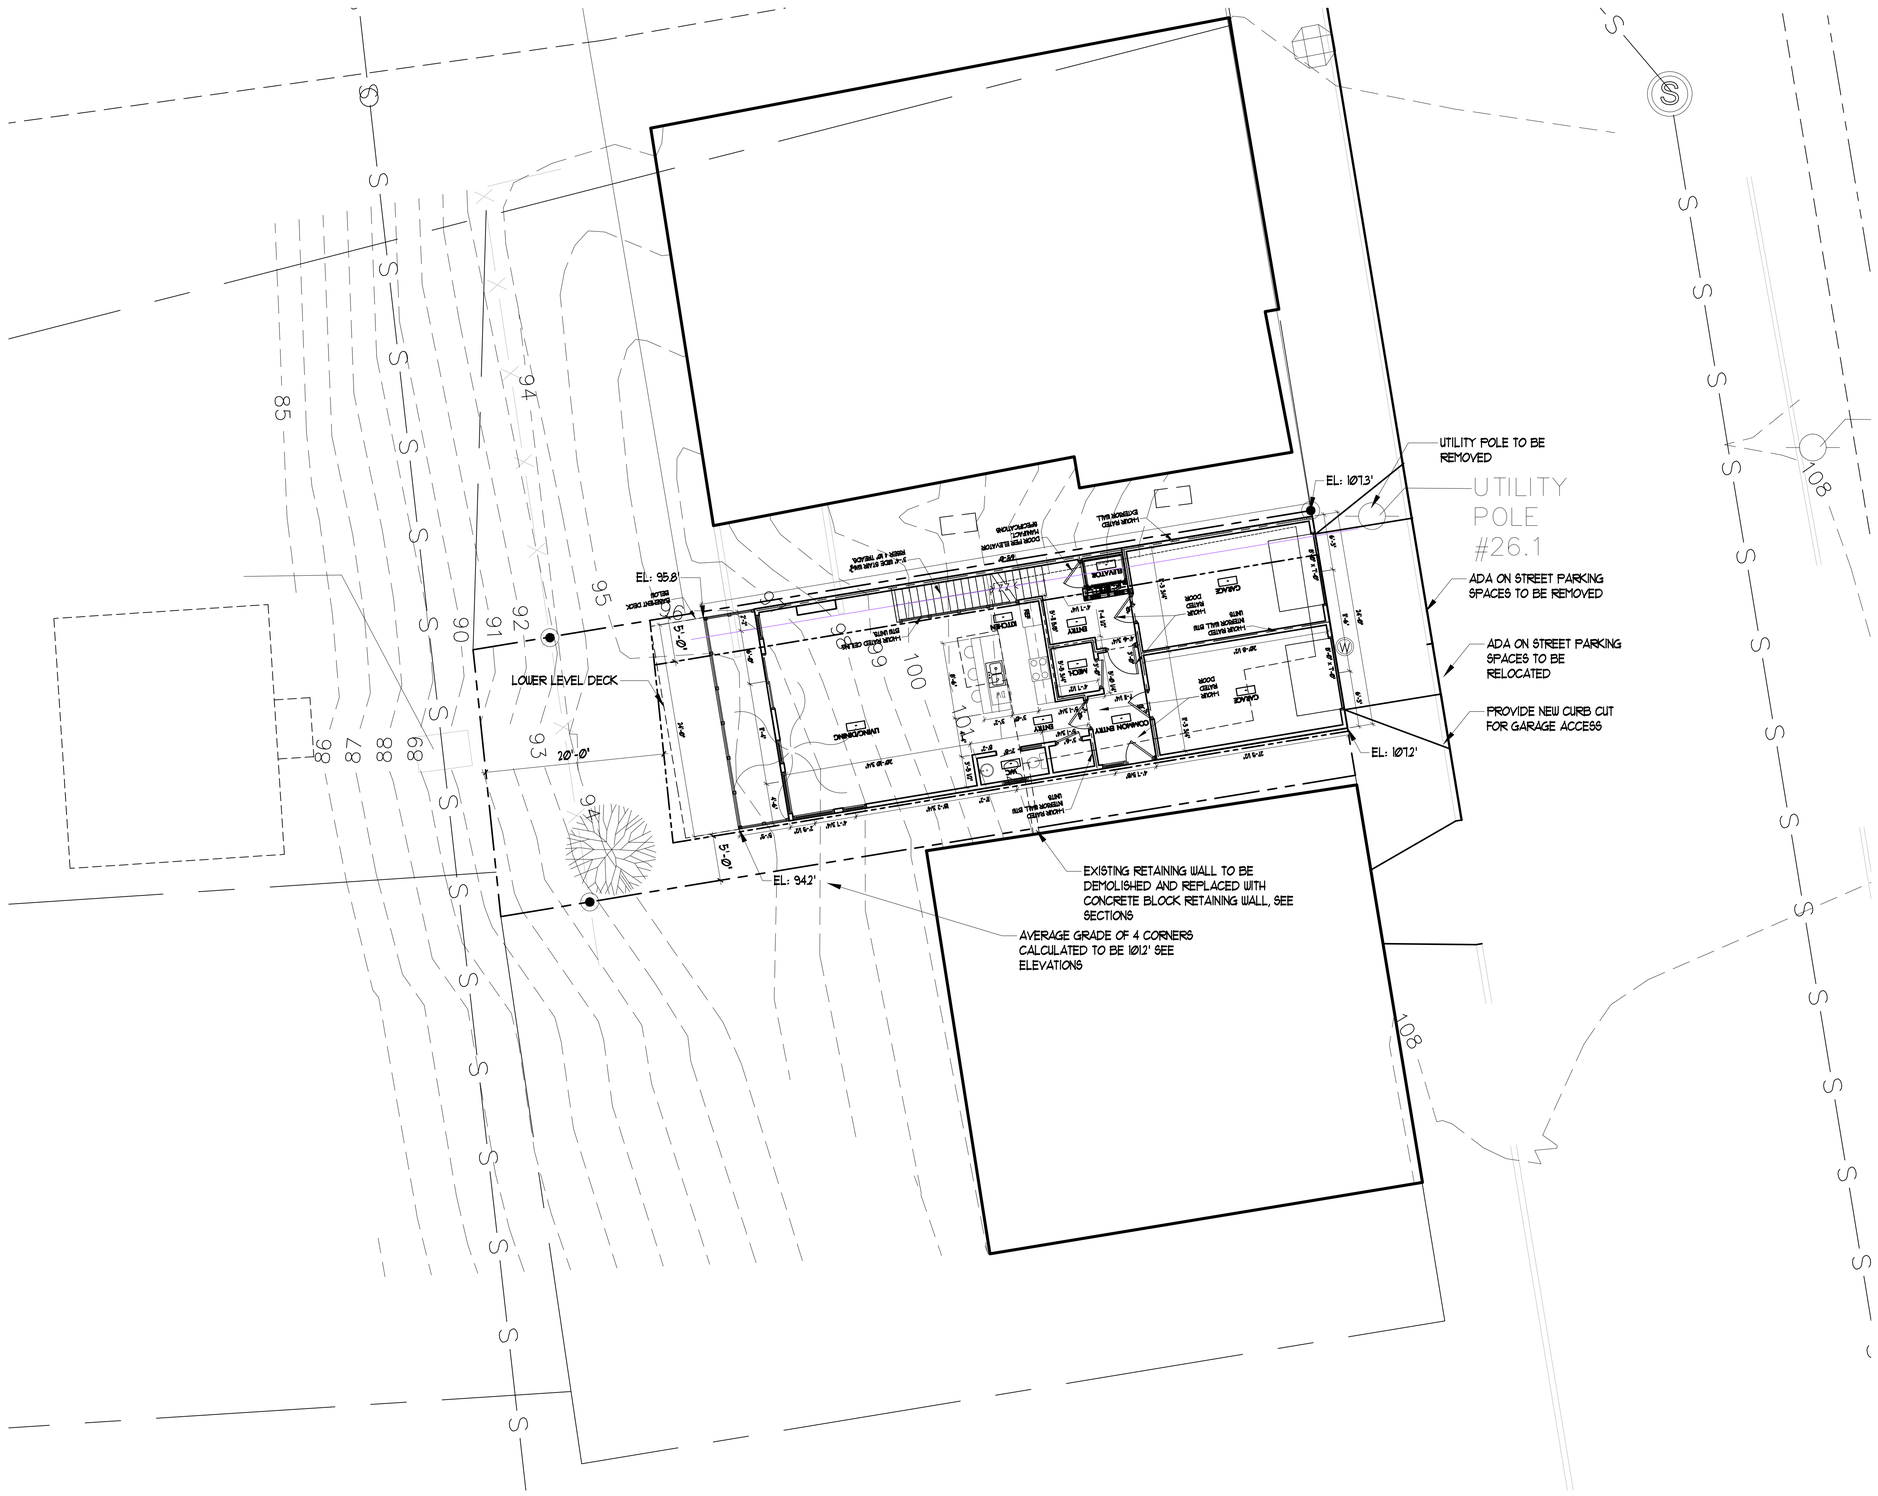

IF THIS SHEET IS NOT 24 X 36 IT IS A REDUCED SCALE PRINT – SCALE ACCORDINGLY

SCALE 1/16"=1' 1/8"=1' 1/4"=1' 1/2"=1' 3/4"=1' 1"=1'

CHARETTE DESIGN
ARCHITECTURE • SUSTAINABILITY

142 HIGH STREET
SUITE 501-C
PORTLAND, MAINE 04101
207.831.7757
CHARETTE-DESIGN.COM

LICENSED ARCHITECT
JOHN C. CHARETTE
NO. 2956
STATE OF MAINE

180 Washington Ave
PORTLAND, MAINE

#	DATE	DESCRIPTION

REVISIONS

Date Issued	07.09.14
Project Number	142111
Drawing Scale	AS NOTED

SHEET NAME

SITE PLAN

Drawn By TJR	C2.0
Checked By JCC	

COPYRIGHT: Reuse or reproduction of the contents of this document is not permitted without written permission of CHARETTE DESIGN, LLC