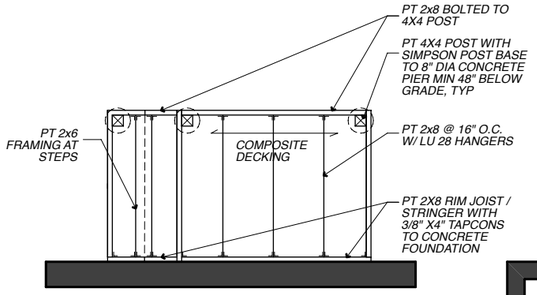

FRAMING PLAN

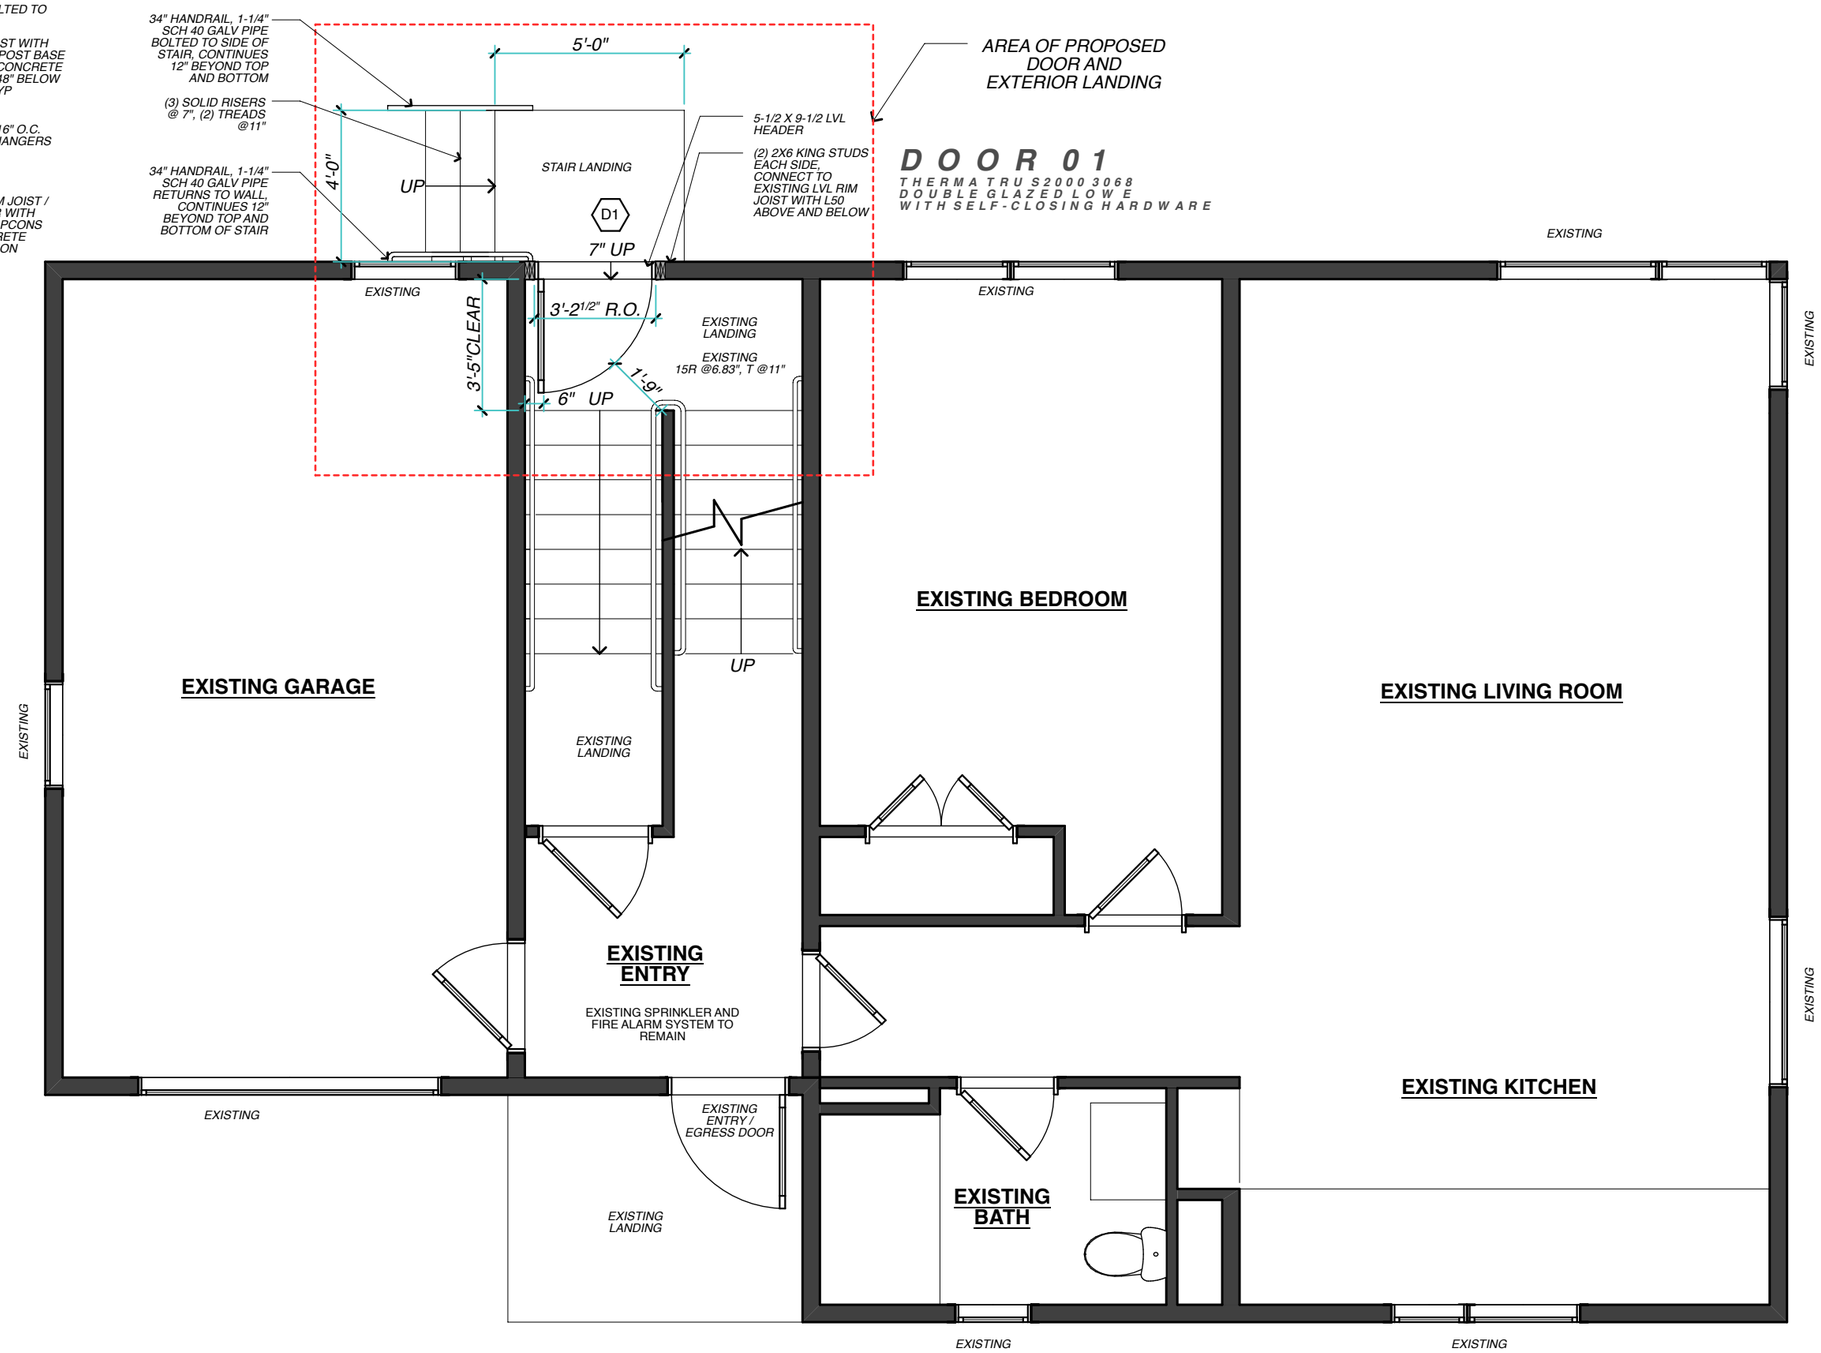

PROPOSED FIRST FLOOR / LANDING DOOR

JOANNA SHAW TEL: 207.245.0200
56 HAMMOND STREET, PORTLAND ME

0 1 2 4 8

SCALE: 1/4" = 1'-0"
DATE: 3/21/17

PROPOSED FIRST FLOOR PLAN

56 HAMMOND STREET
PORTLAND, MAINE 04101

A 101