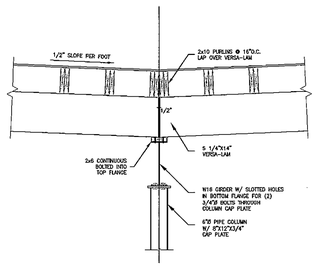

1 S3.1 SECTION AT UPPER ROOF DRAIN
1" = 1'-0"

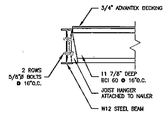

2 S3.1 SECTION AT MEZZANINE STAIR OPENING
1" = 1'-0"

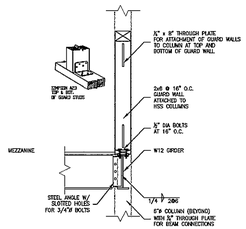

3 S3.1 SECTION AT MEZZANINE EDGE
1" = 1'-0"

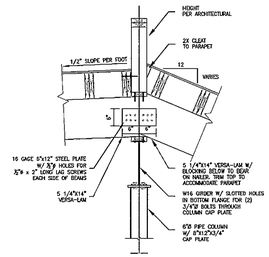

4 S3.1 SECTION AT FLAT/SLOPE ROOF
1" = 1'-0"

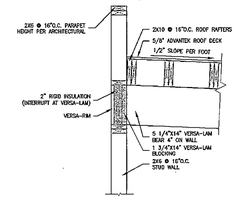

5 S3.1 SECTION AT NORTH WALL OF CONNECTOR
1" = 1'-0"

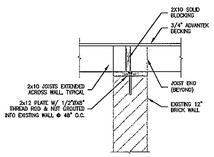

6 S3.1 SECTION AT SECOND FLOOR MASONRY
1" = 1'-0"

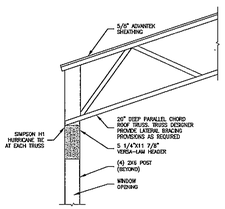

7 S3.1 SECTION AT NORTH GARAGE WALL
1" = 1'-0"

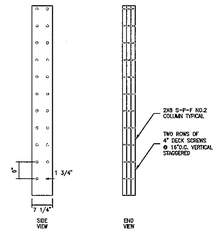

8 S3.1 SOUTH WALL COLUMN ASSEMBLY
1" = 1'-0"

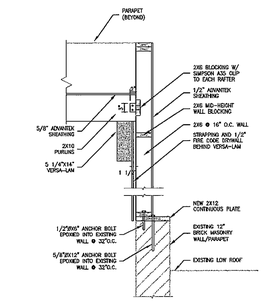

9 S3.1 SECTION AT NEW EAST WALL
1" = 1'-0"

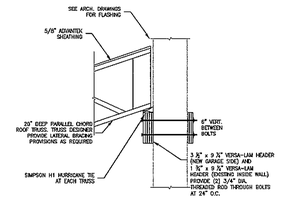

10 S3.1 SECTION AT EXISTING BLDG TWO NORTH WALL
1" = 1'-0"

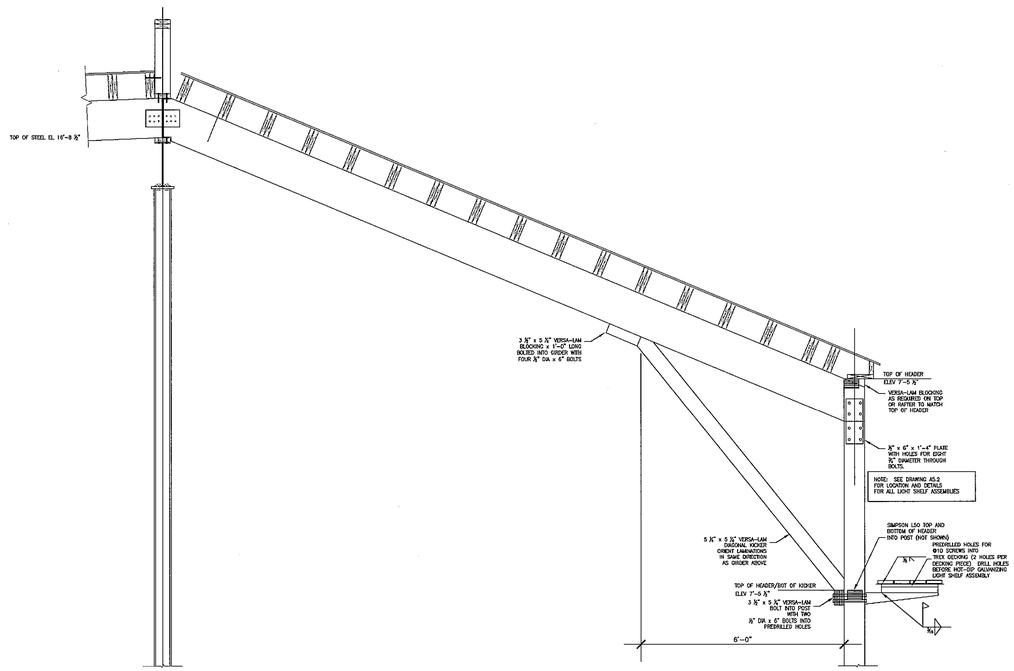

11 S3.1 SOUTH WALL - SECTION AT GRID LINE "A"
1" = 1'-0"

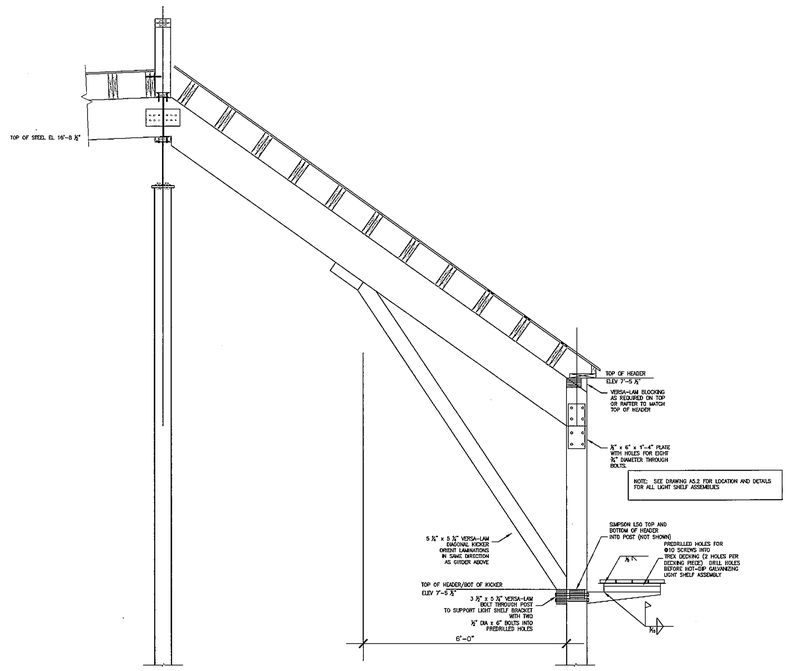

12 S3.1 SOUTH WALL - SECTION AT GRID LINE "G"
1" = 1'-0"

STATE OF MAINE
ALFRED H. HOLT
10246
REGISTERED PROFESSIONAL ENGINEER

© 2006 TFH ARCHITECTS

ANDERSON STREET CONDOMINIUM
FOR
WILLIAM P. SIMPSON

TFH ARCHITECTS
100 COMMERCIAL STREET
PORTLAND MAINE 04101
TELEPHONE 207 775 6141
ARCHITECTURE PLANNING

CONSULTANTS:
RESURGENCE
ENGINEERING AND PRESERVATION, INC.
132 BRENTWOOD STREET
PORTLAND, ME 04103
V/F (207) 773-6880
RESURGENCE@VERIZON.NET

REVISIONS:

DATE:	9-6-06 – PERMIT
PROJECT No.	06-014
DRAWN BY:	KO
CHECKED BY:	AHH
SCALE:	AS NOTED

SHEET TITLE:
Framing
Sections and Details

S3.1