T:\00_TFH Projects\PROP\0406_Anderson Street\Drawings Bldg 2\Details\0406_Anderson_A4-0_Details_Basement.dwg, A4-0, 1/27/2005 4:19:18 PM

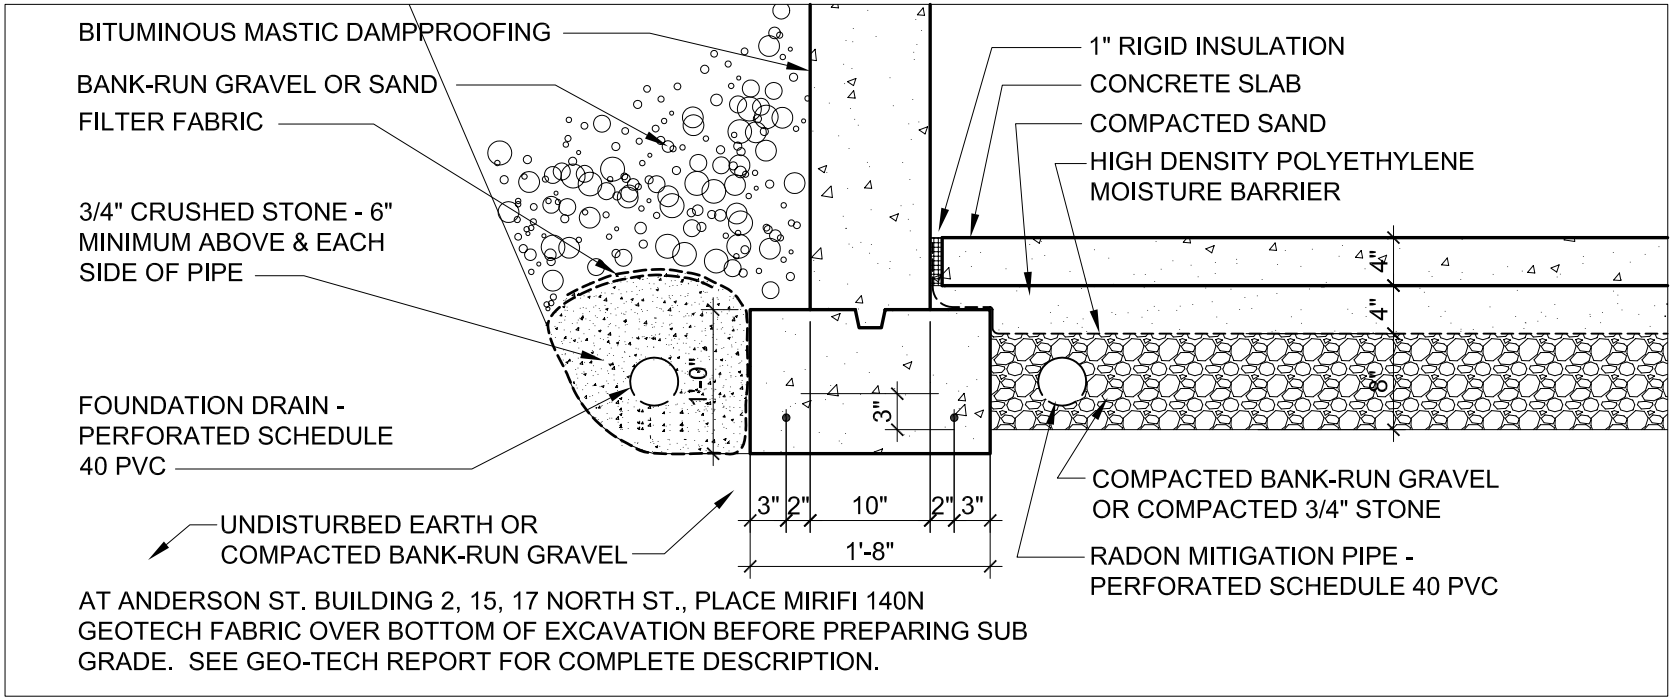

AT ANDERSON ST. BUILDING 2, 15, 17 NORTH ST., PLACE MIRIFI 140N GEOTECH FABRIC OVER BOTTOM OF EXCAVATION BEFORE PREPARING SUB GRADE. SEE GEO-TECH REPORT FOR COMPLETE DESCRIPTION.

3 / A4-0

FOUNDATION WALL FOOTING

3/4" = 1'-0"