NOTES:
1. SNOW MAY BE STORED WITHIN THE TEMPORARY SNOW STORAGE AREAS ONLY.

2. SNOW SHALL BE PHYSICALLY REMOVED AND TRANSPORTED OFFSITE WITHIN 24 TO 48 HOURS FOLLOWING A SNOW STORAGE.

3. SNOW TRANSPORTED OFFSITE SHALL BE BROUGHT TO A MAINE DEP APPROVED "SNOW DUMP" OR MEET THE EXCEPTIONS REQUIREMENTS SPECIFIED WITHIN MAINE DEP CHAPTER 573 WHEN THE ABOVE REQUIREMENTS CANNOT BE MET DUE TO AN ABUNDANCE OF SNOW.

4. THE SNOW CONTRACTOR SHALL BE RESPONSIBLE FOR ANY DAMAGE TO VEGETATION, LANDSCAPING, HARDSCAPING, CURBING, LIGHTING, FENCING, ECT. RESULTING FROM THEIR ACTIVITIES.

5. THE SNOW CONTRACTOR SHALL USE SALT TO CLHORINE SUBSTITUE TO DEICE ALL AREAS OF PEDESTRIAN AND VEHICULAR TRAFFIC.

6. WINDROWING MAY BE PERMITTED AS LONG AS AN UNOBSTRUCTED WIDTH OF NOT LESS THAN 20' IS MAINTAINED AT ALL TIMES.

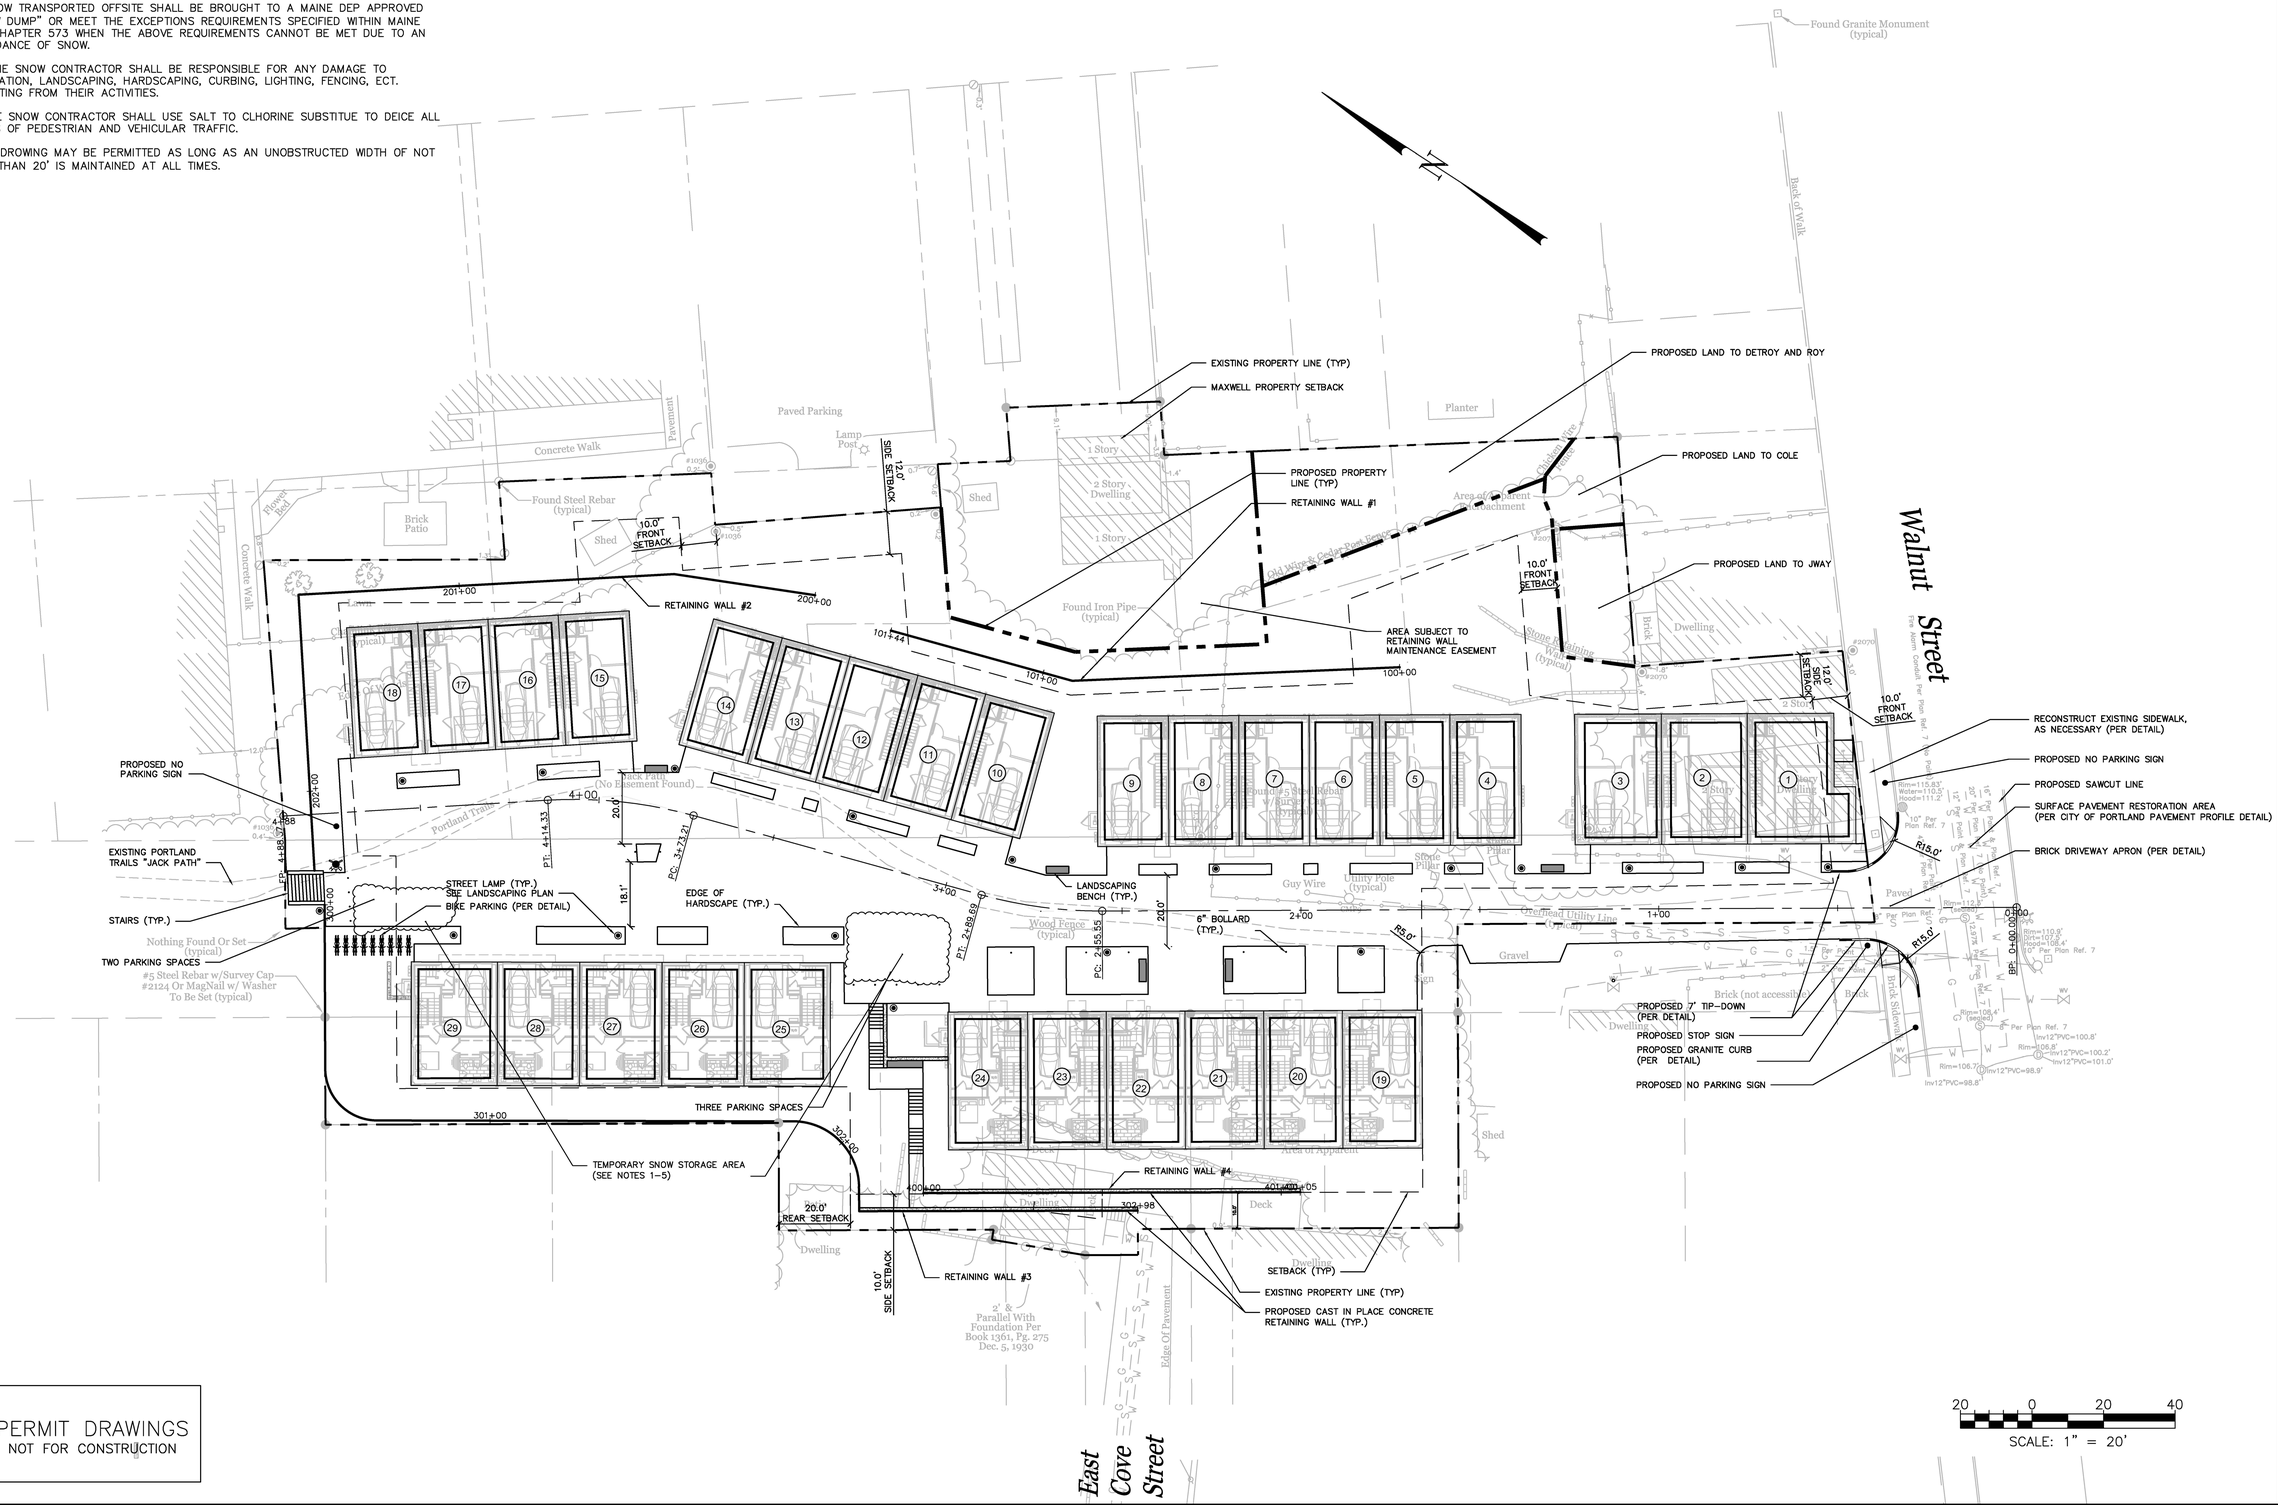

PERMIT DRAWINGS
NOT FOR CONSTRUCTION

ISSUED FOR	BY / DATE
WORKSHOP #2	WHS 11/12/13
FINAL SUBMISSION	WHS 12/2/13

REVISION	REV. DATE

DRAWING NAME: SITE LAYOUT PLAN

PROJECT NAME: MUNJOY HEIGHTS

CLIENT: REDFERN MUNJOY, LLC.
P.O. BOX 8816, PORTLAND, MAINE 04104

ACORN ENGINEERING, INC

THIS PLAN SHALL NOT BE MODIFIED WITHOUT WRITTEN PERMISSION FROM ACORN ENGINEERING, INC. ANY MODIFICATIONS MADE WITHOUT PERMISSION SHALL BE AT THE OWNER'S SOLE RISK AND WITHOUT LIABILITY TO ACORN ENGINEERING, INC.

ACORN ENGINEERING, INC
P.O. BOX 137 BRIDGTON, MAINE 04104
(207) 775-2655

FILE: 1047_CIVIL
DATE: 9/23/13
JN: 1047
SCALE: 1"=20'
DESIGN BY: WHS
DRAWN BY: ZRJ
CHECKED BY: WHS

STATE OF MAINE
WILLIAM H. SAVAGE
No. 11413
LICENSED
PROFESSIONAL ENGINEER

DRAWING NO.
SN-1