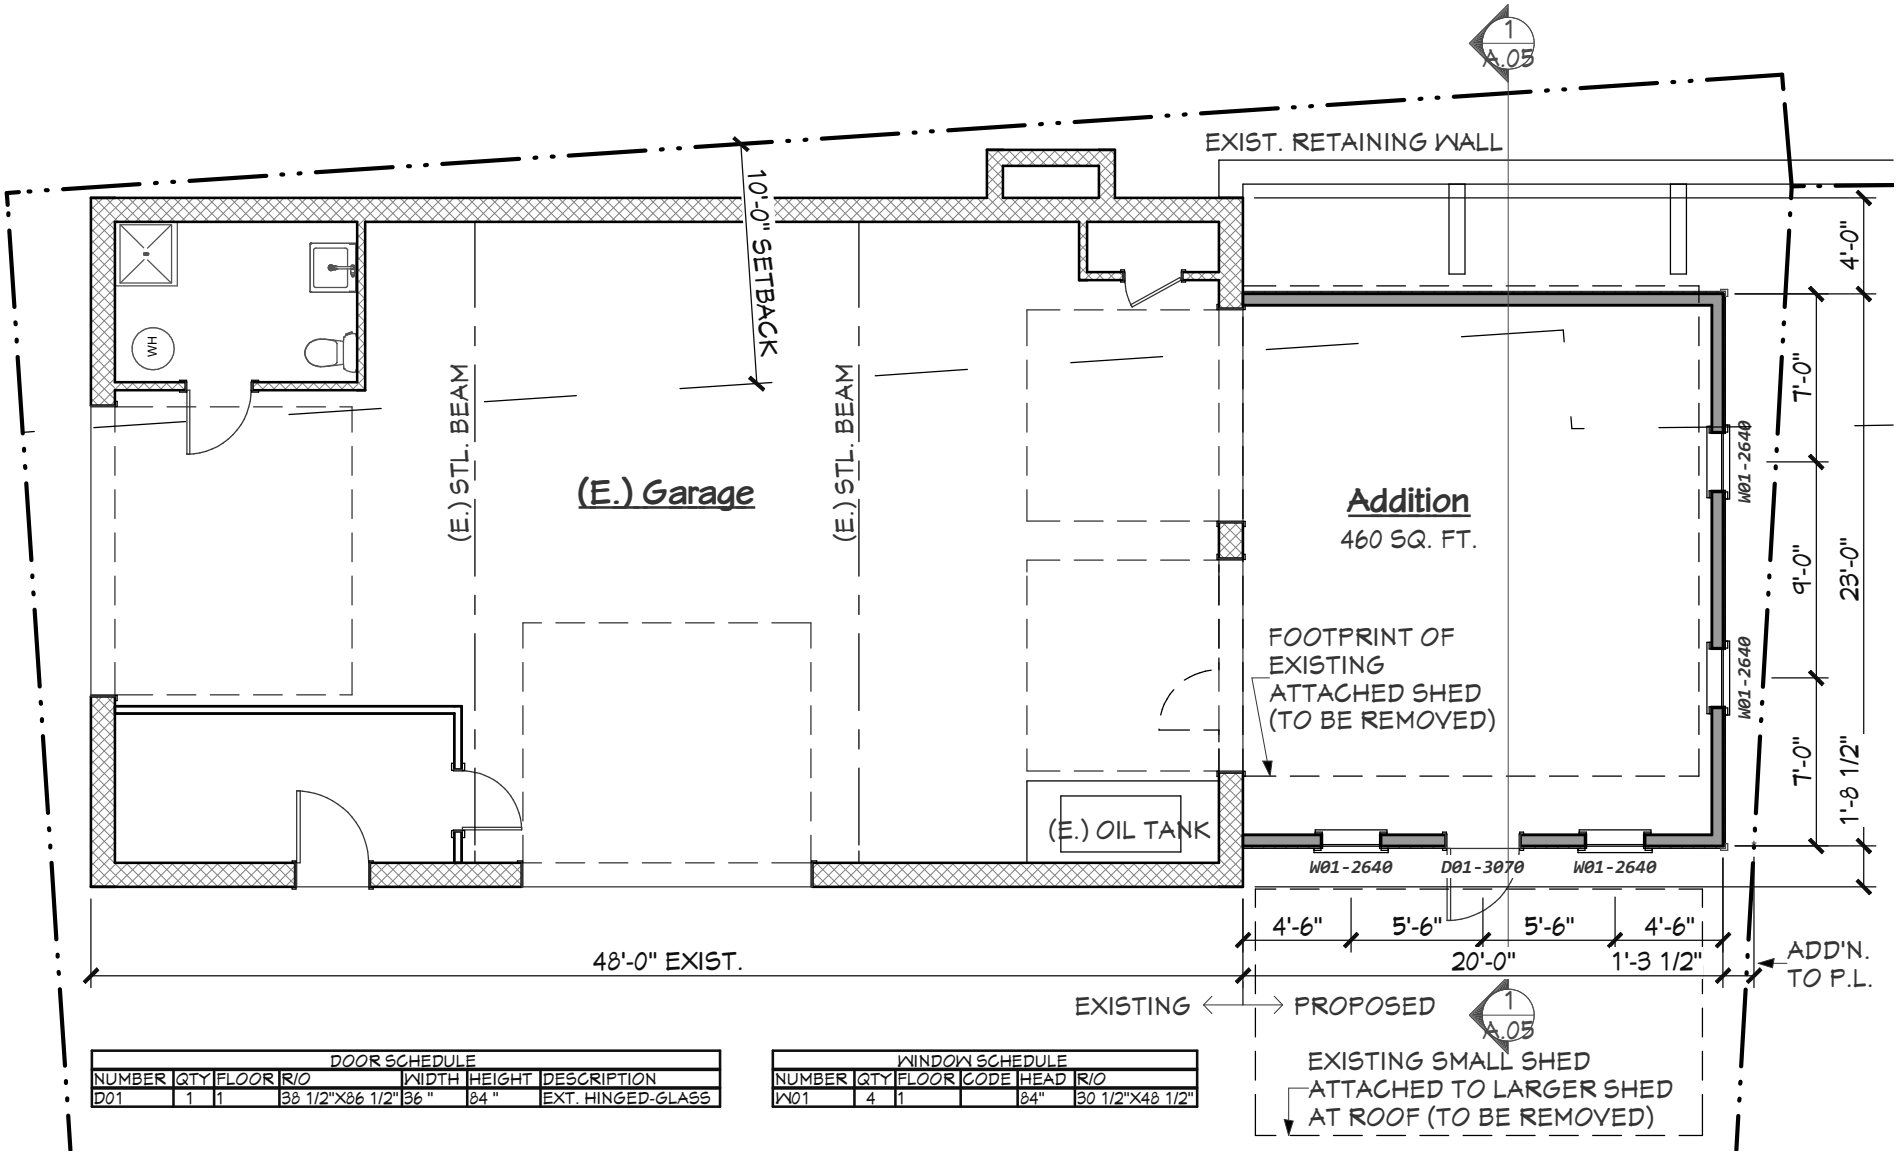

DOOR SCHEDULE

NUMBER	QTY	FLOOR	R/O	WIDTH	HEIGHT	DESCRIPTION
D01	1	1	38 1/2"X86 1/2"	36 "	84 "	EXT. HINGED-GLASS

WINDOW SCHEDULE

NUMBER	QTY	FLOOR	CODE	HEAD	R/O
W01	4	1		84"	30 1/2"X48 1/2"

First Floor Plan : 1/8 in = 1 ft

0 1'2' 4' 8'
Graphic Scale 1/8" = 1'-0"

Kevin Moquin Architect
Maine Licensed Architect
Portland, ME
www.km-a.me
kevin@km-a.me | (207) 615-6421

155 Washington Avenue
Proposed Design A.2
Portland, ME
11/2/2016

First Floor Plan

A.01