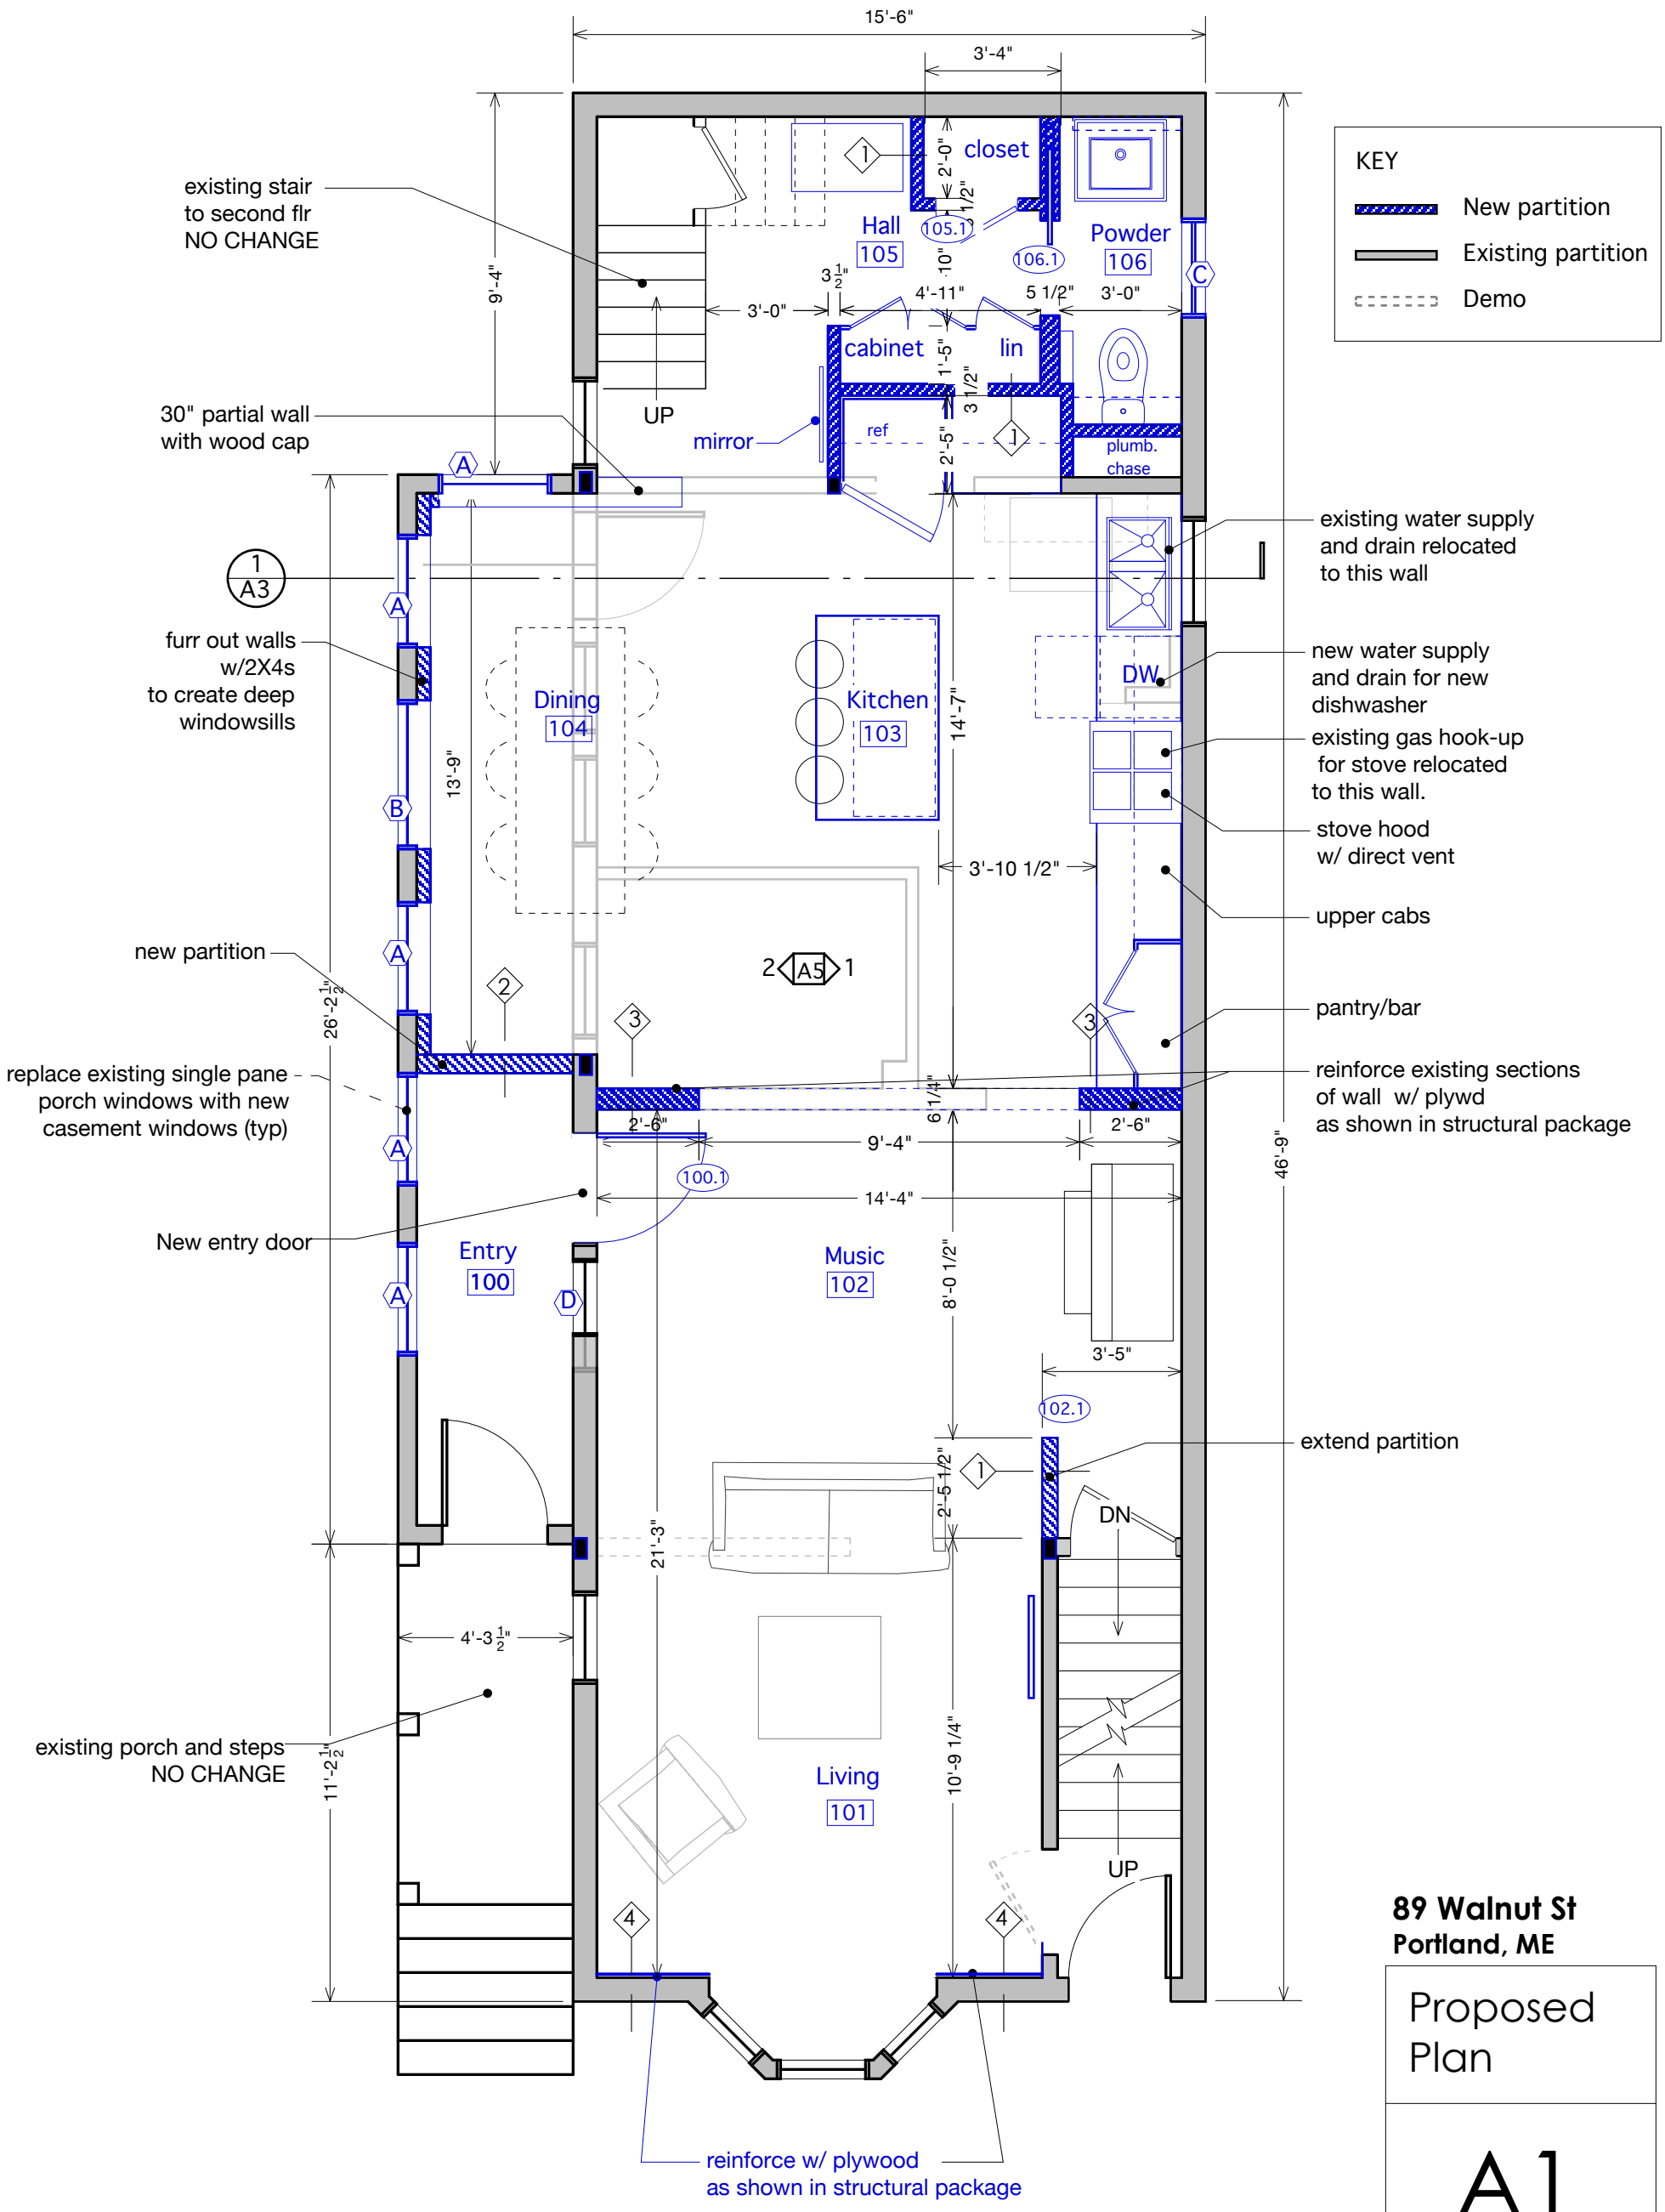

Propsed First Floor Plan

PERMIT SET _
NOT FOR CONSTRUCTION

89 Walnut St
Portland, ME

Proposed Plan

A1

scale: 1/4" =1'-0"
4.8.14

Prepared for
Laura Balladur by:
Petra Simmons Design
207.632.2625