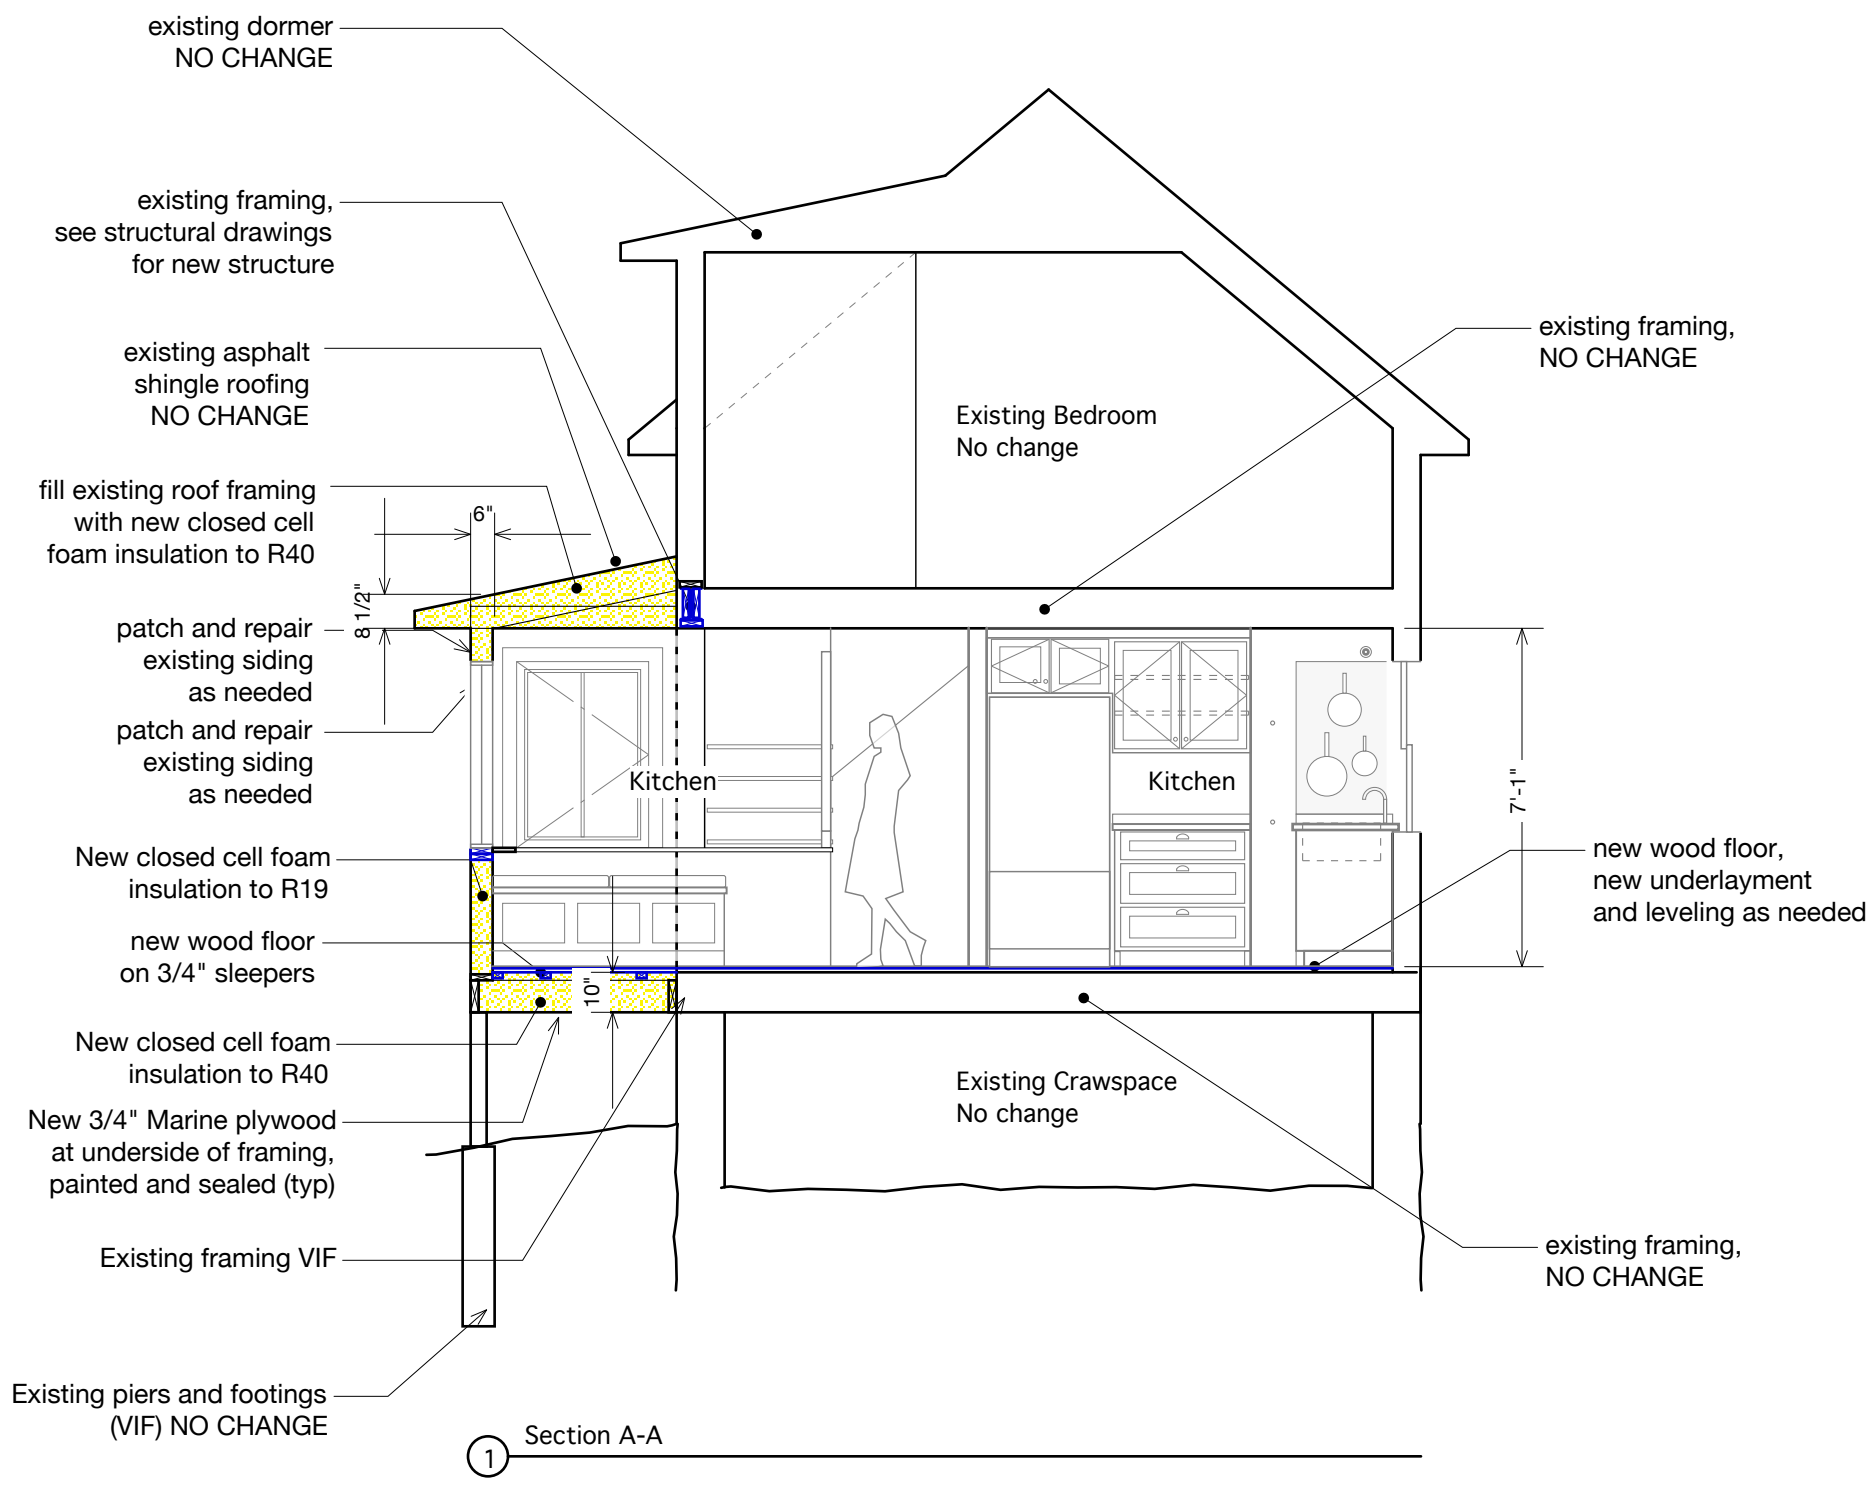

1'-0" 4'-0"

PERMIT SET _
NOT FOR CONSTRUCTION

89 Walnut St
Portland, ME

Section

A3

scale: as noted
4.8.14

Prepared for
Laura Balladur by:
Petra Simmons Design
207.632.2625