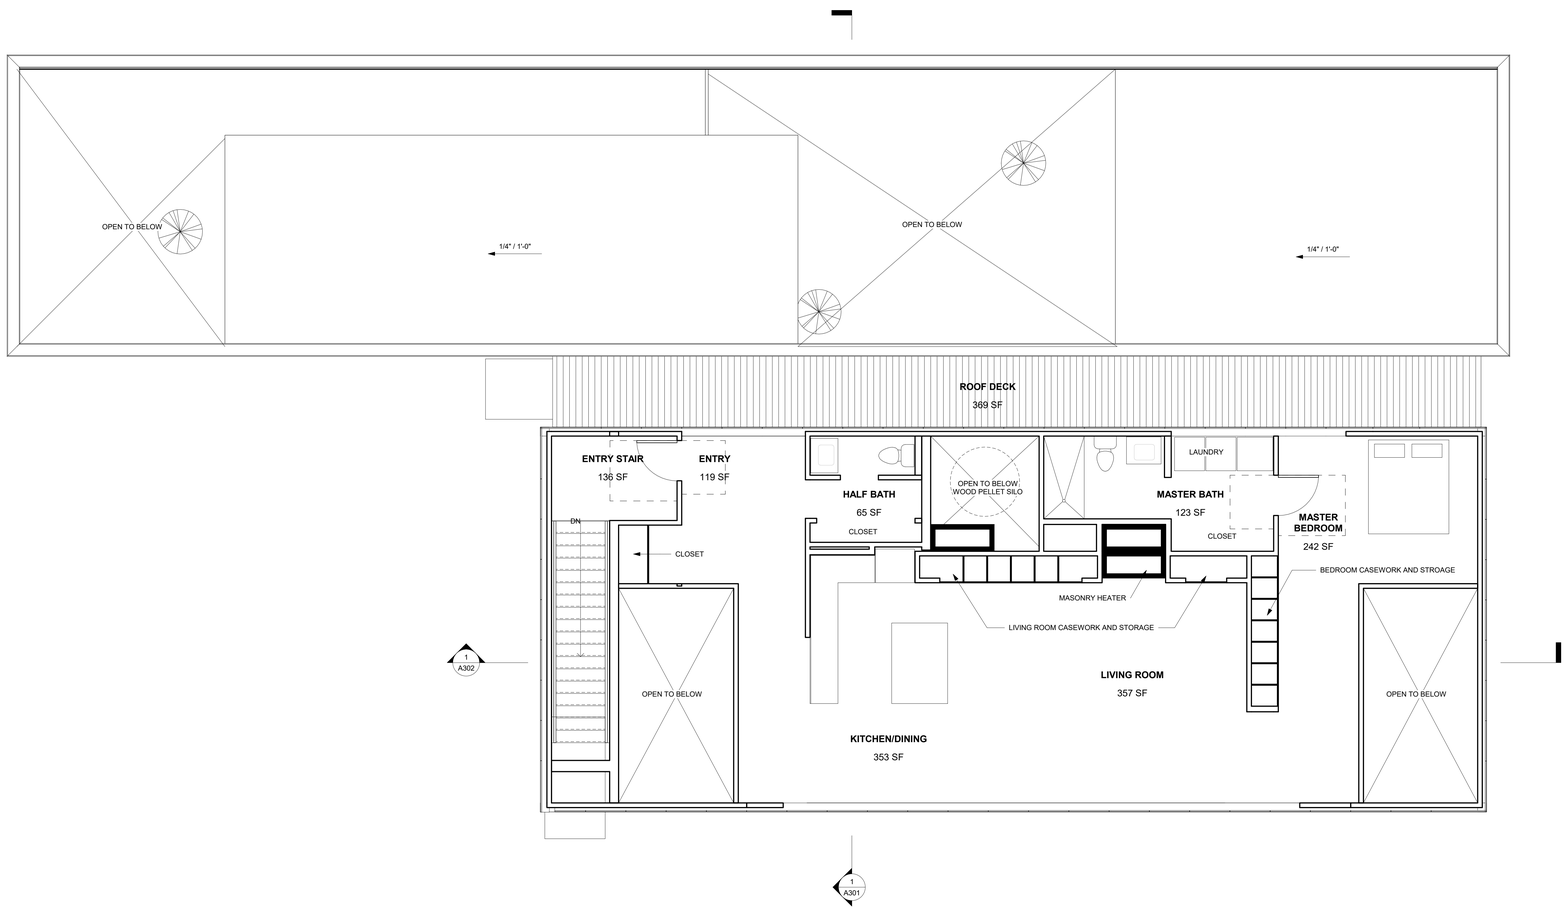

1 Level 2
1/4" = 1'-0"

GROSS BUILDING AREA - LEVEL 2

Per IBC - Definition "Building Area", includes area with the perimeter of the building excluding courts but including area under roofs

2,021 ft2

LEVEL 2 AREA SCHEDULE

Area	Name	Level
65 SF	HALF BATH	Level 2
119 SF	ENTRY	Level 2
136 SF	ENTRY STAIR	Level 2
123 SF	MASTER BATH	Level 2
242 SF	MASTER BEDROOM	Level 2
353 SF	KITCHEN/DINING	Level 2
357 SF	LIVING ROOM	Level 2
25 SF	CASEWORK 1	Level 2
10 SF	CASEWORK 2	Level 2
369 SF	ROOF DECK	Level 2
1799 SF		

decentralized DESIGN LAB +

KIEL MOE *ARCHITECT*

Consultant
Address
Address
Address
Phone

Consultant
Address
Address
Address
Phone

Consultant
Address
Address
Address
Phone

Consultant
Address
Address
Address
Phone

Consultant
Address
Address
Address
Phone

No.	Description	Date

Asher Woodworth

WASHINGTON BATHS

LEVEL 2 - PLAN

Project Number	Project Number
Date	SEPT 18, 2018
Drawn By	JWM
Checked By	Checker

A102

Scale 1/4" = 1'-0"

9/18/2018 6:31:38 PM