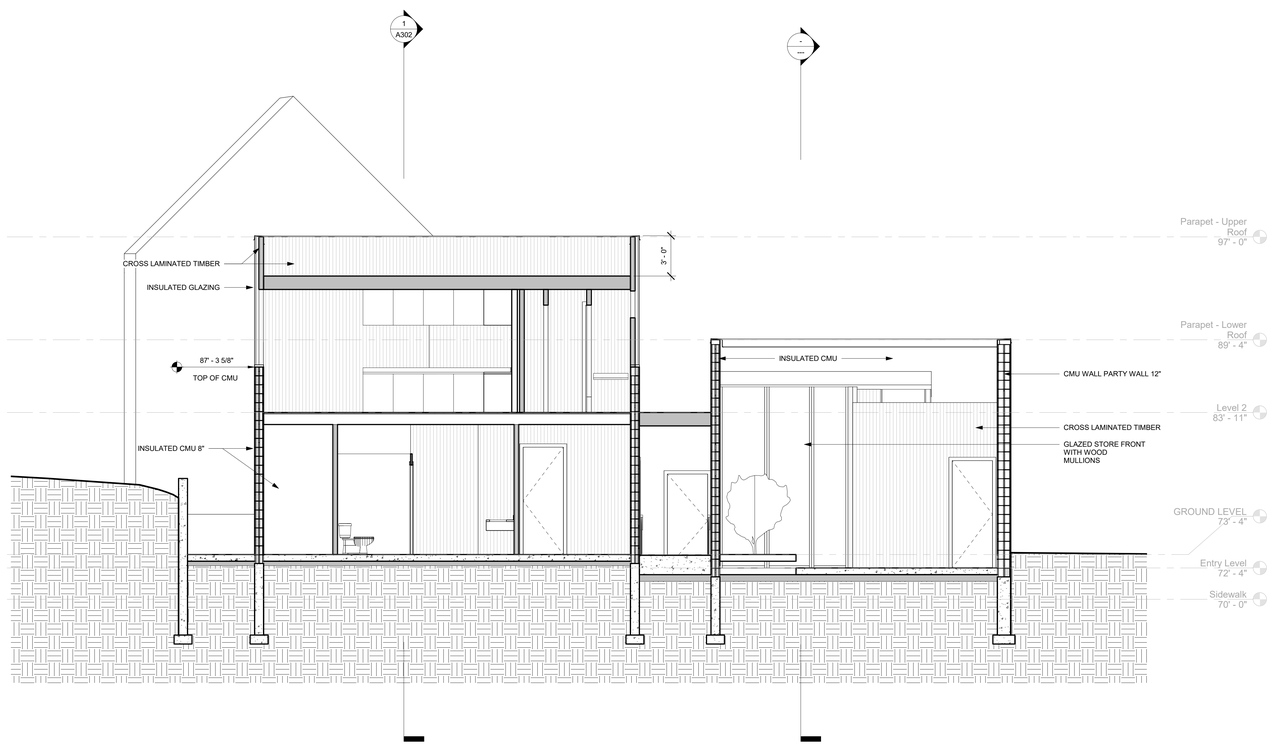

1 Section 1
1/4" = 1'-0"

decentralized DESIGN LAB +

KIEL MOE *ARCHITECT*

Consultant
Address
Address
Address
Phone

Consultant
Address
Address
Address
Phone

Consultant
Address
Address
Address
Phone

Consultant
Address
Address
Address
Phone

Consultant
Address
Address
Address
Phone

No.	Description	Date

Asher Woodworth

WASHINGTON BATHS

BUILDING SECTIONS

Project Number	Project Number
Date	SEPT 18, 2018
Drawn By	JWM
Checked By	Checker

A301

Scale 1/4" = 1'-0"

9/18/2018 6:32:00 PM