ISSUED FOR	BY	DATE
FINAL APP.	WHS	9/28/18

DRAWING NAME: **EXISTING – AERIAL**

PROJECT NAME: **145 WASHINGTON AVE. REDEVELOPMENT**

CLIENT: AKASHA 155 LLC
PO BOX 11546, PORTLAND, ME 04104

ACORN ENGINEERING, INC.

THIS PLAN SHALL NOT BE MODIFIED WITHOUT WRITTEN PERMISSION FROM ACORN ENGINEERING, INC. ANY MODIFICATIONS TO THIS PLAN BY THE USER OR OTHERWISE, SHALL BE AT THE USER'S SOLE RISK AND WITHOUT LIABILITY TO ACORN ENGINEERING, INC.

ACORN ENGINEERING, INC.
158 DANFORTH STREET PORTLAND, MAINE 04102
(207) 775-2655

FILE:	1108_CIVIL
JN:	1108
SCALE:	1"=10'
DESIGNED BY:	SJL
DRAWN BY:	SJL
CHECKED BY:	WHS

DRAWING NO.
EX A

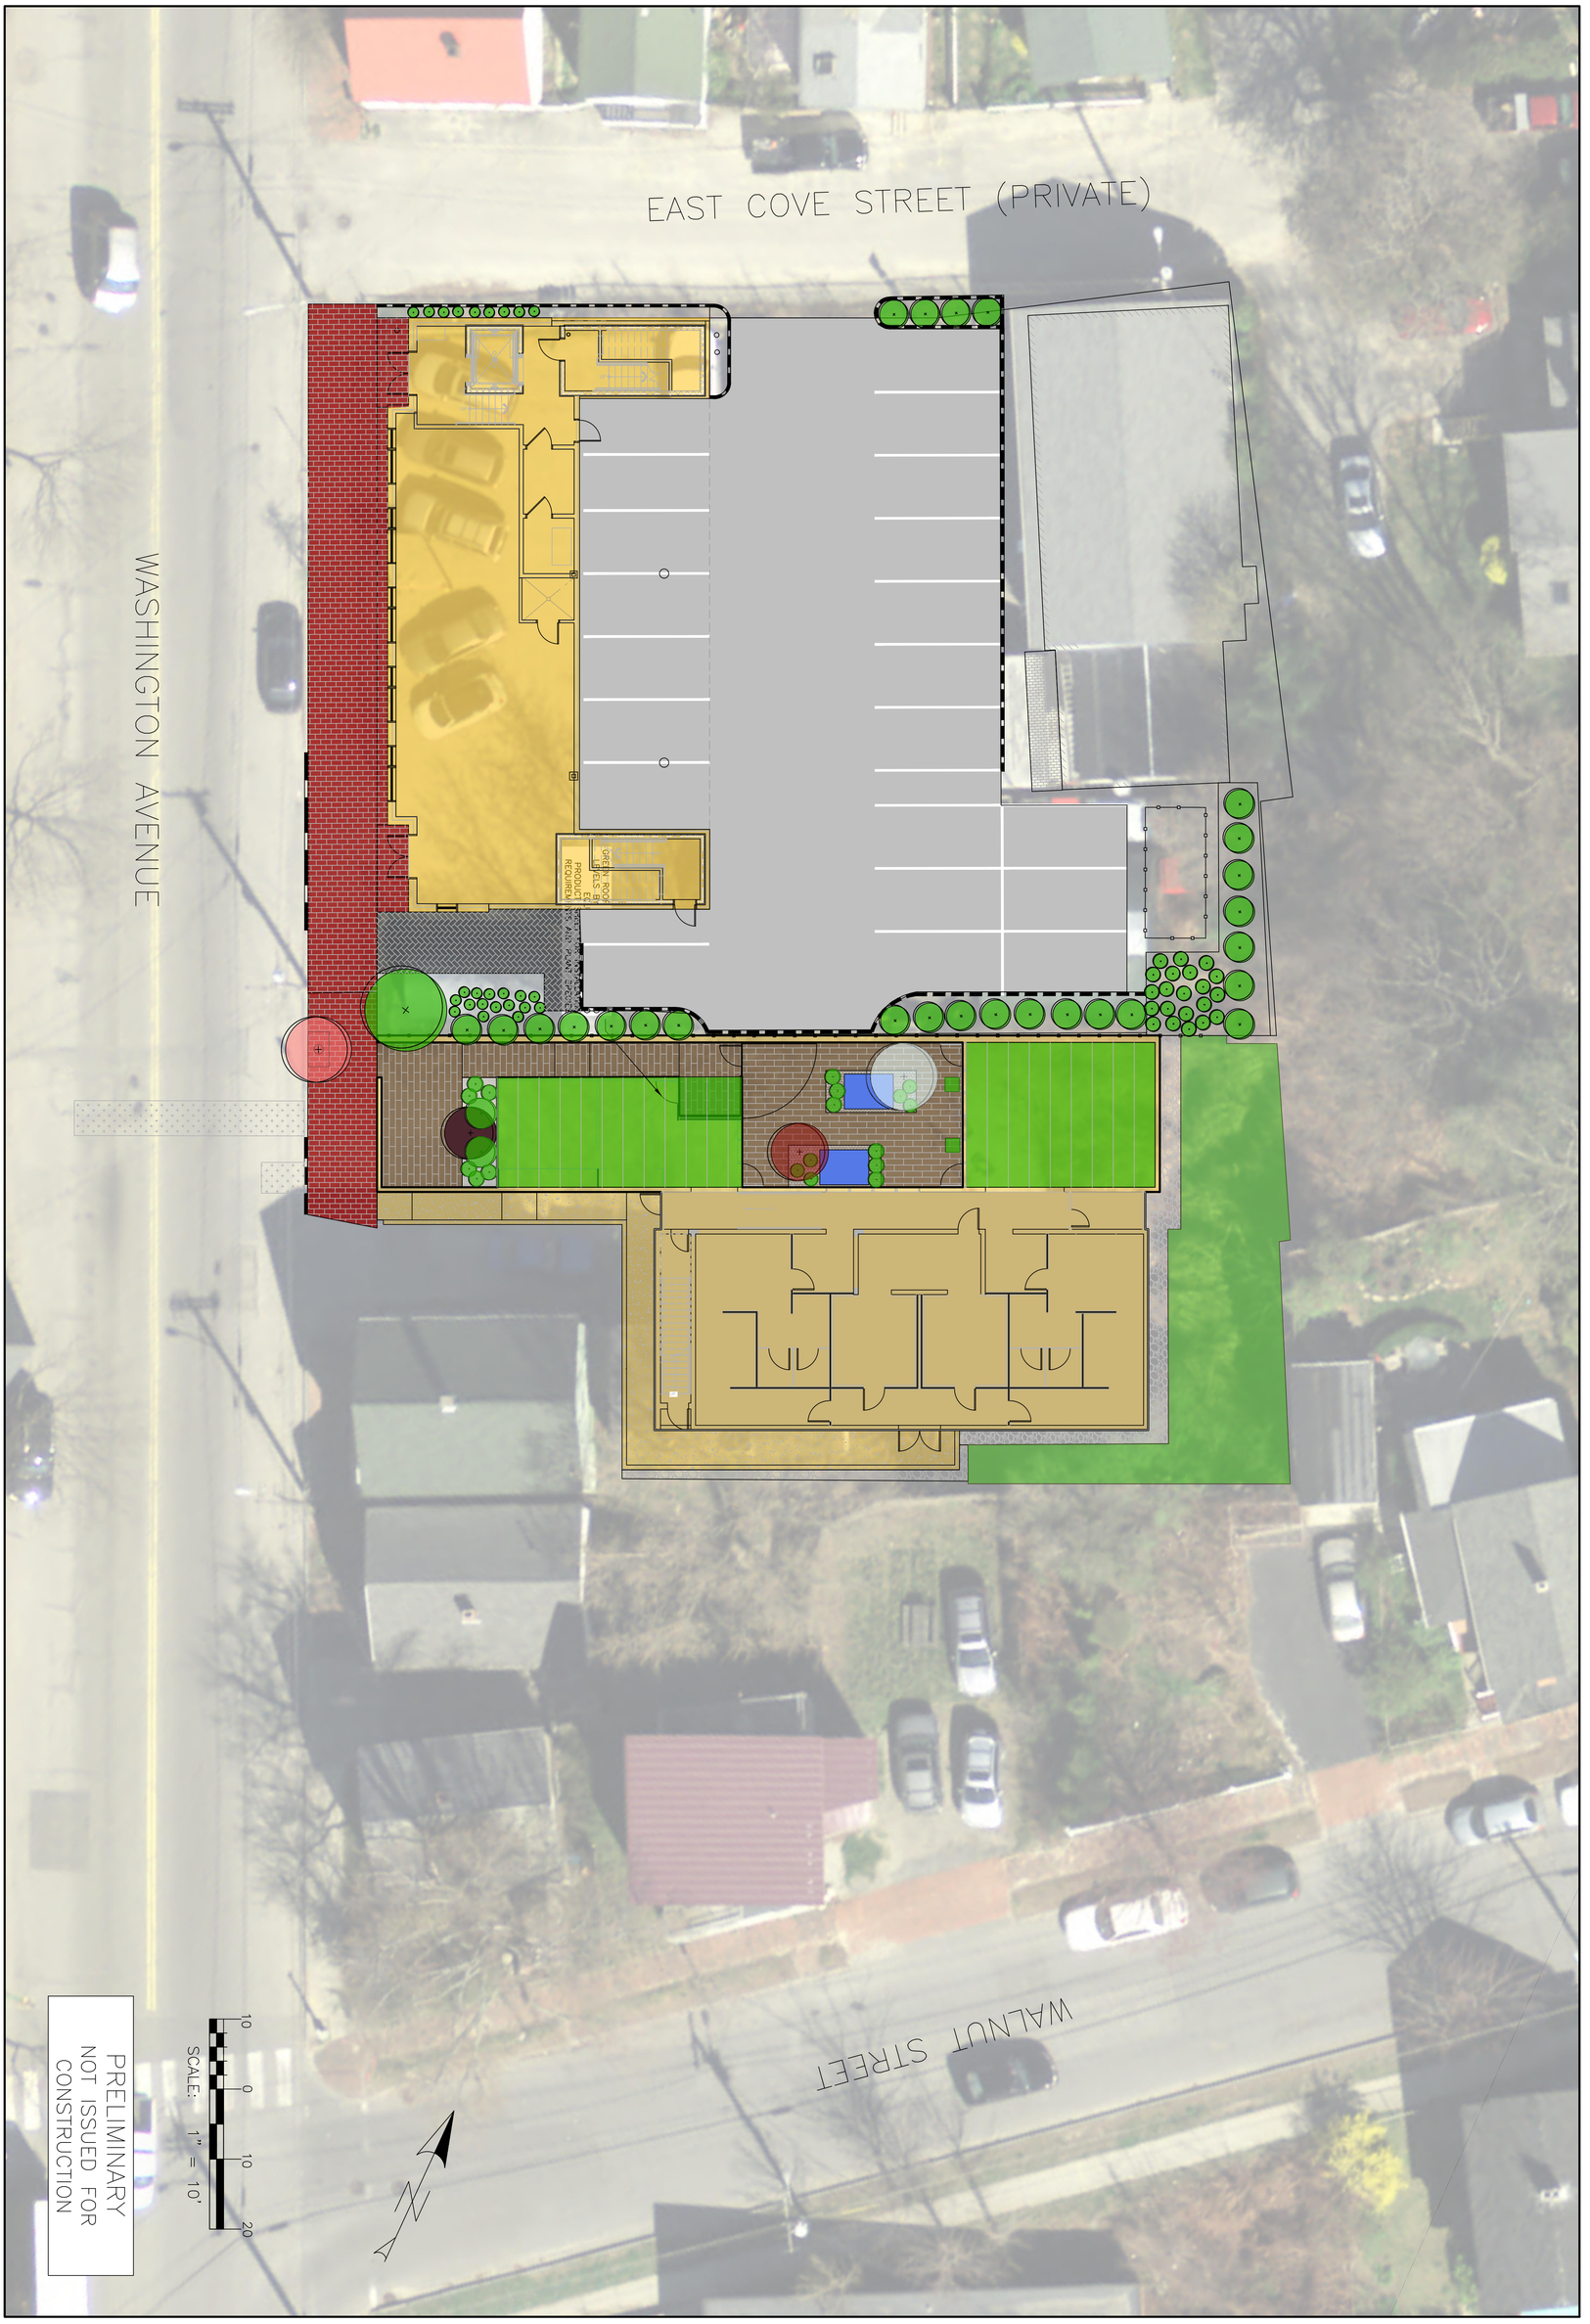

PRELIMINARY
NOT ISSUED FOR CONSTRUCTION

DRAWING NO.
EX B

FILE:	1108_CIVIL
JN:	1108
SCALE:	1"=10'
DESIGNED BY:	SJL
DRAWN BY:	SJL
CHECKED BY:	WHS

ACORN ENGINEERING, INC.
158 DANFORTH ST, PORTLAND MAINE 04102
(207) 775-2655

THIS PLAN SHALL NOT BE MODIFIED WITHOUT WRITTEN PERMISSION FROM ACORN ENGINEERING, INC. ANY ALTERATIONS, AUTHORIZED OR OTHERWISE, SHALL BE AT THE USER'S SOLE RISK AND WITHOUT LIABILITY TO ACORN ENGINEERING, INC.

DRAWING NAME: PROPOSED SITE WITH RELATIONSHIP TO PERMITTED 15-155 WASHINGTON AVE PROJECT

PROJECT NAME: 145 WASHINGTON AVE. REDEVELOPMENT

CLIENT: AKASHA 155 LLC
PO BOX 11546, PORTLAND, ME 04104

ISSUED FOR	DATE	BY
FINAL APP.	4/29/25	WHS