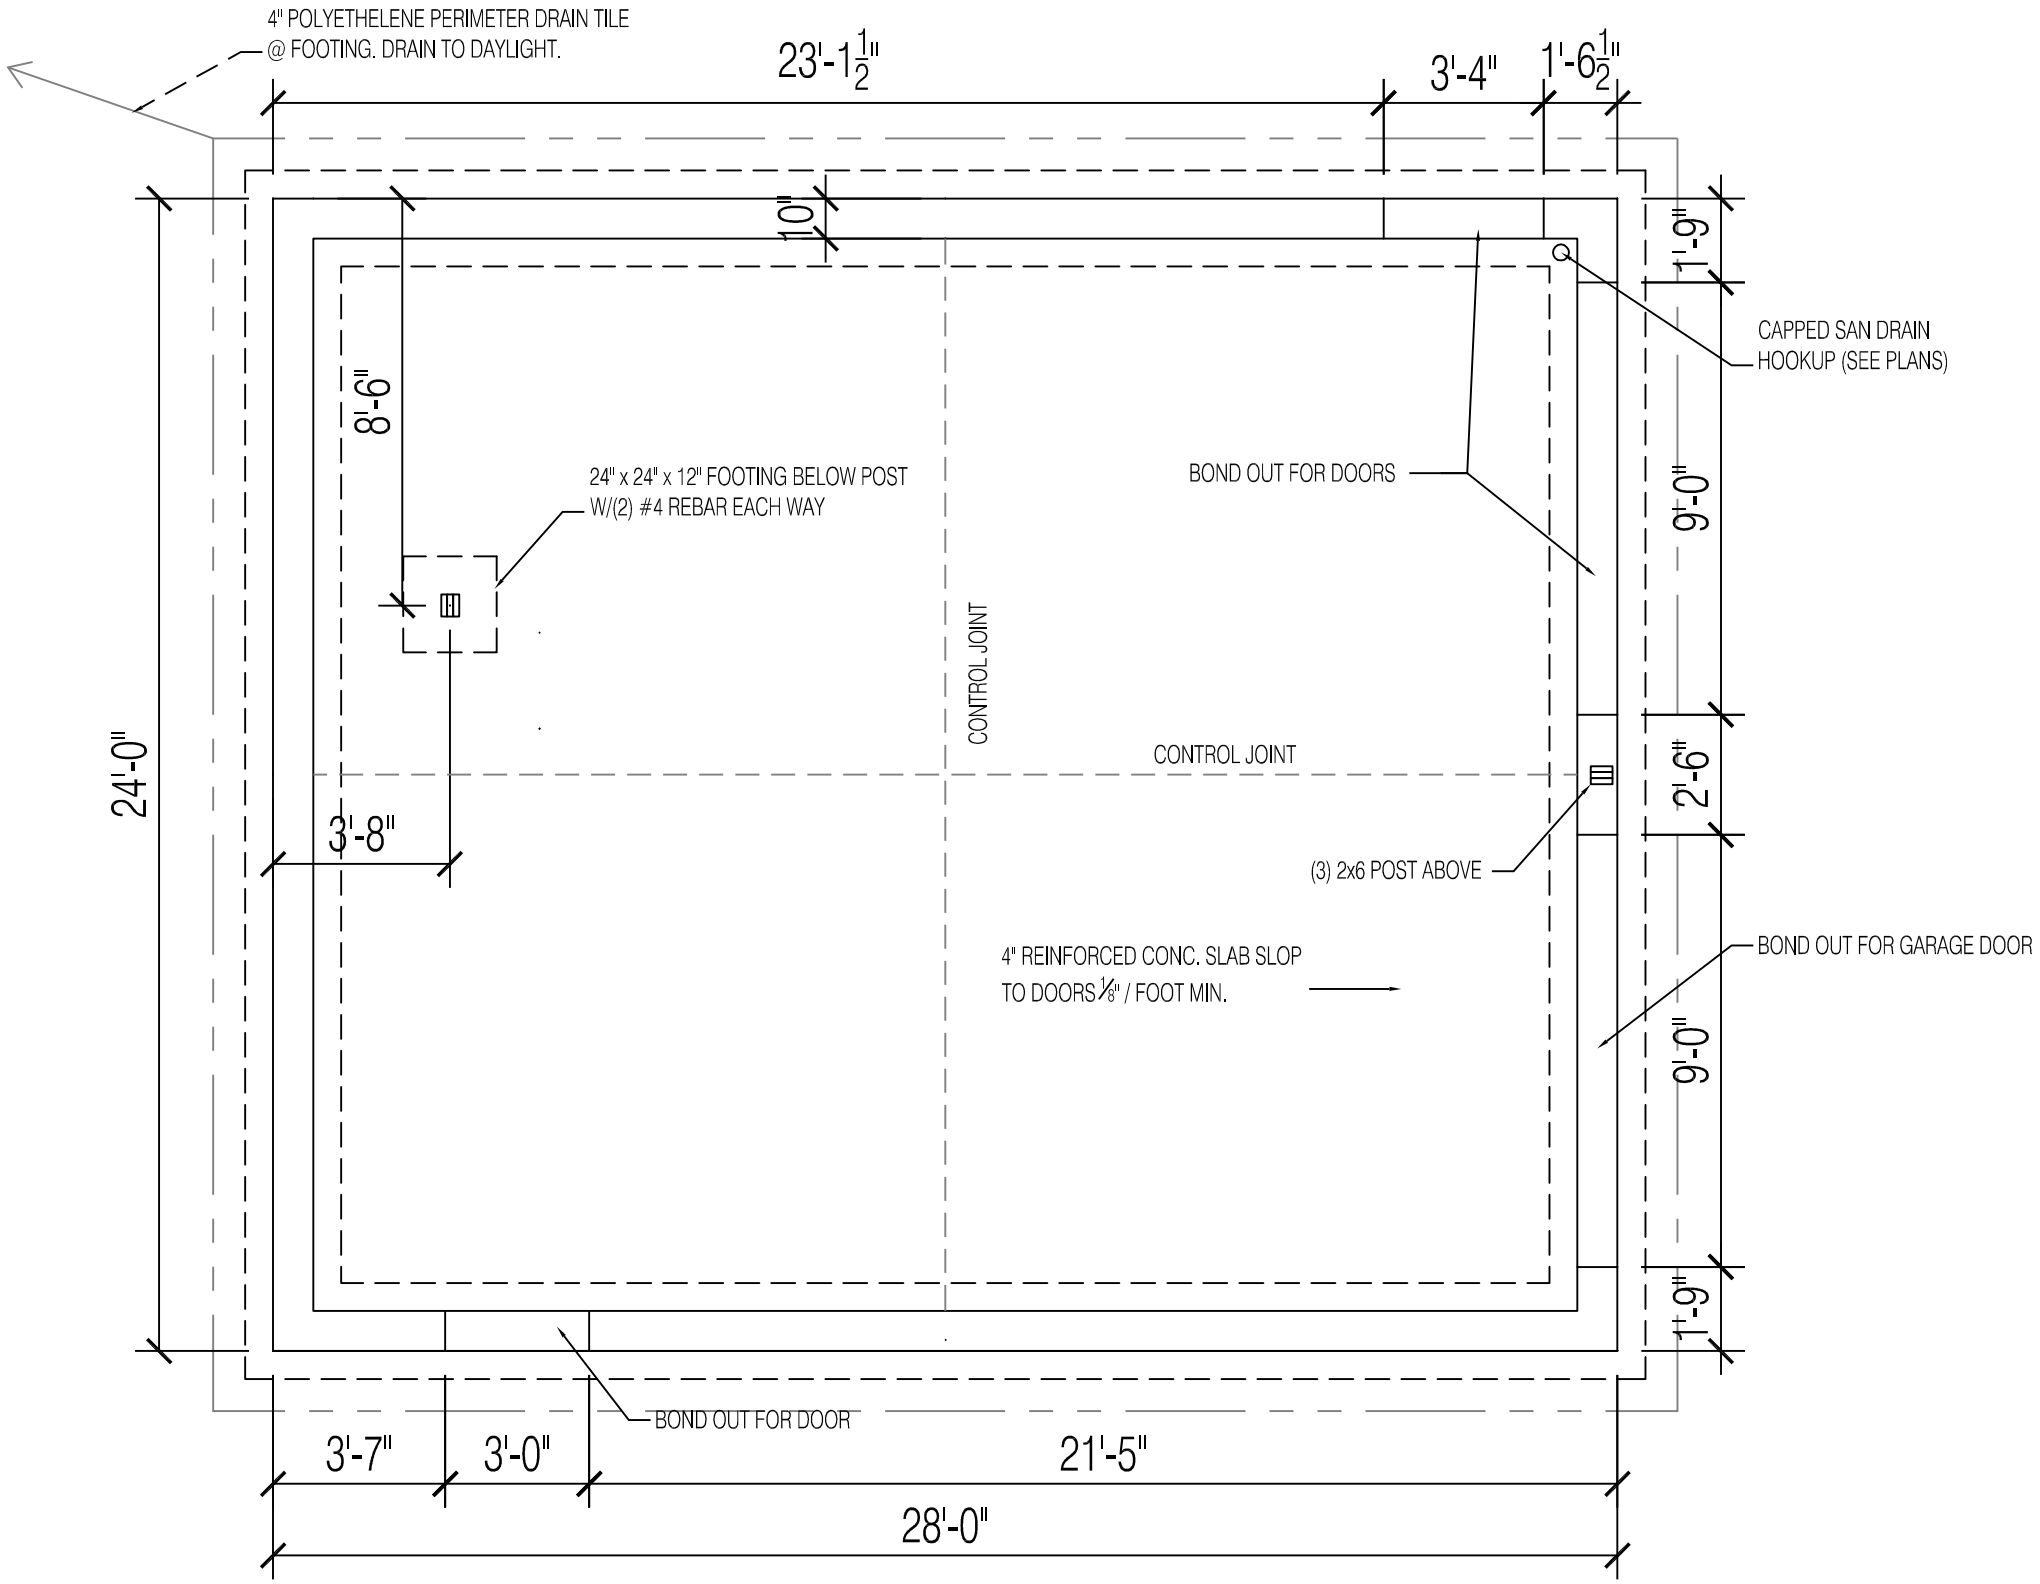

1 PROPOSED GARAGE FOUNDATION PLAN
1/4" = 1'-0"

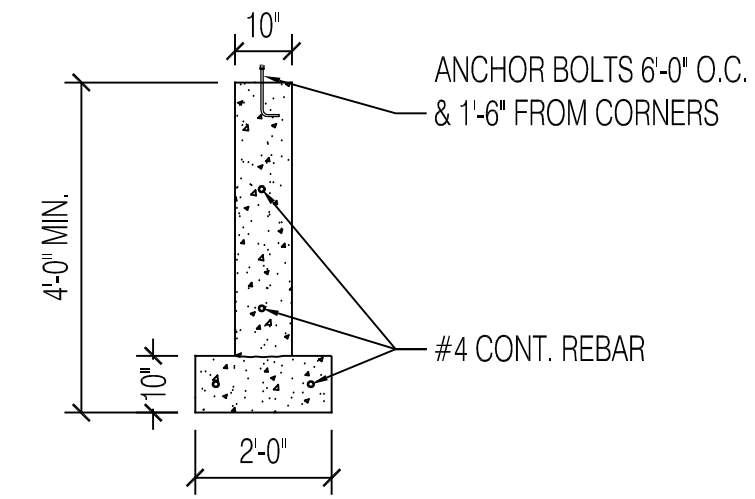

2 TYP. FROSTWALL SECTION
NTS

STRUCTURAL FOUNDATION NOTES:
A. FOOTINGS (PRESUMED SOIL BEARING PRESSURE = 200 PSF TO BE VERIFIED IN FIELD.

B. CONCRETE SLAB ON GRADE SHALL BE 300 PSI (F'C) CONCRETE STRENGTH W/6x6 W 1.4 x W1.4 WWF 3/4" CLR FROM TOP OF SLAB. JOINTS (1/4" WIDE x 3/4" DEEP) @ MAX. 15'x15' (225 SF. MAX). TYP.

0 2' 4' 8'

SCALE: 1/4" = 1'-0"

PROSPECT
DESIGN
58 FORE ST. PORTLAND, ME
www.prospectdesign.me
T: 207 - 749 - 7400

DATE: 4.17.2014
DRAWN BY: BB

GARAGE FOUNDATION PLAN
DETROY ROY

A-1.4