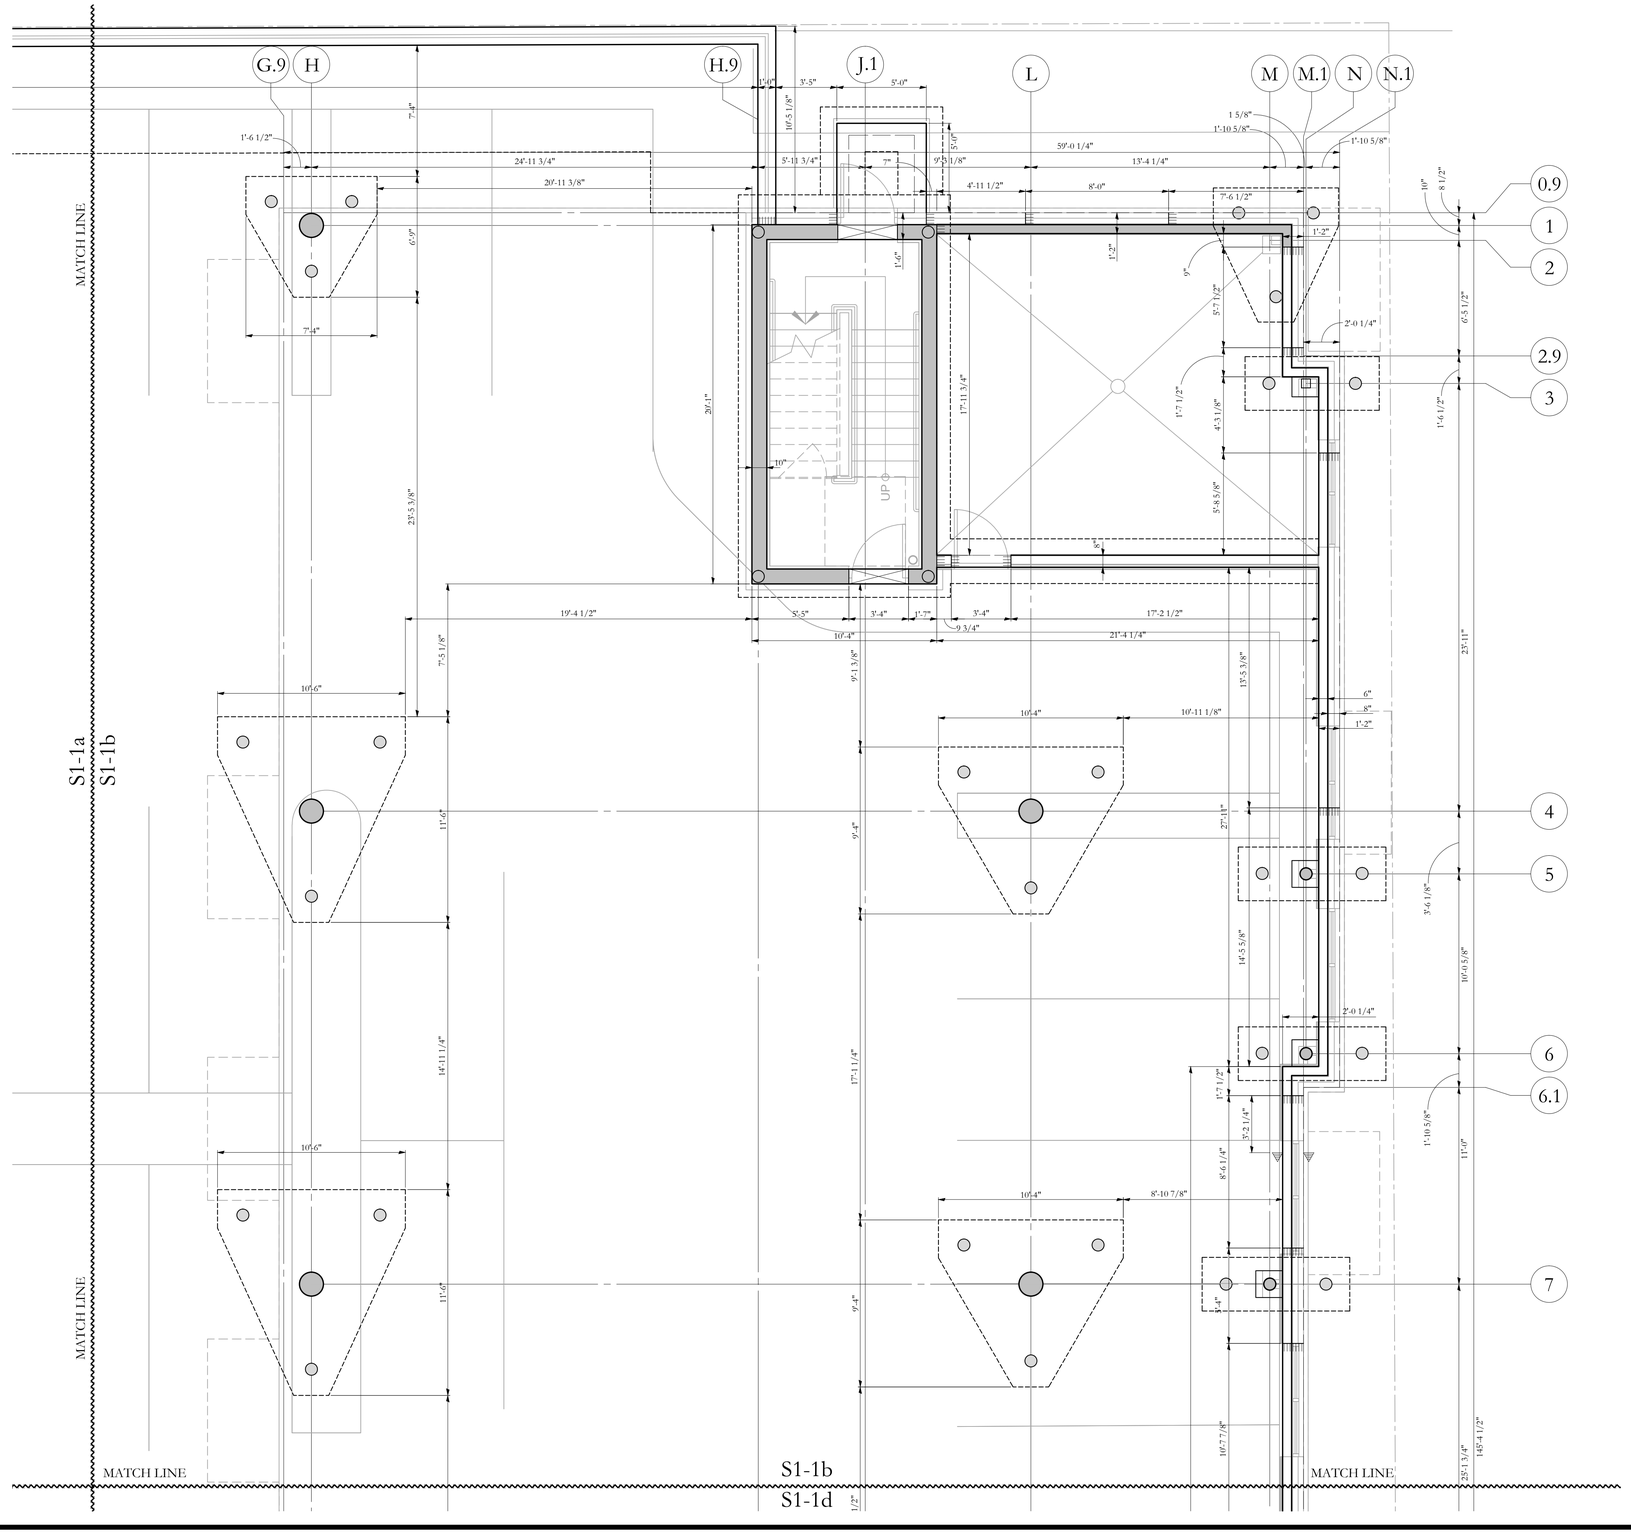

FOUNDATION DIMENSION PLAN B

SCALE 1/4"=1'-0"

NOTES:

1. SEE SHEET S1.0 FOR GENERAL STRUCTURAL NOTES
2. ALL FOOTINGS UNDER WALLS ARE 10" DEEP x 2'-6" WIDE x CONT. WITH (4) #4 BARS LONGITUDINAL -TYP. UNO
3. STEP IN TOP OF FOUNDATION WALLS IS INDICATED THUS: , AND SHOWS LOWER SIDE OF WALL.
4. STEP IN TOP OF FOOTING, BOTTOM OF GRADE BEAM IS INDICATED THUS: AND SHOWS LOWER FOOTING

FOR PERMIT
MAY 27, 2015

STATE OF MAINE
AARON C. JONES
No. 10968
LICENSED
PROFESSIONAL ENGINEER
May 27th, 2015

Structural Integrity
Consulting Engineers, Inc.
77 Oak Street
Portland, ME, 04101
p. 207-774-4614
f. 866-793-7835
www.structuralinteg.com

SI # 14-0210

BUILD WITH CONFIDENCE

© 2012 Structural Integrity Consulting Engineers, Inc.

© 2015 RYAN SENATORE ARCHITECTURE

APARTMENTS
89 ANDERSON STREET
PORTLAND, MAINE

RSA
RYAN SENATORE ARCHITECTURE
565 CONGRESS STREET
SUITE 304
PORTLAND, MAINE 04101
207-650-6414
senatorearchitecture.com

CONSULTANTS:

STRUCTURAL:
Structural Integrity
77 Oak Street
Portland, ME 04101
207-774-4614

REVISIONS:

DATE:	05/27/2015
PROJECT No.	
DRAWN BY:	BDH
CHECKED BY:	ACJ
SCALE:	1/8"=1'-0"
SHEET TITLE:	FOUNDATION DIMENSION PLAN

S1-1b