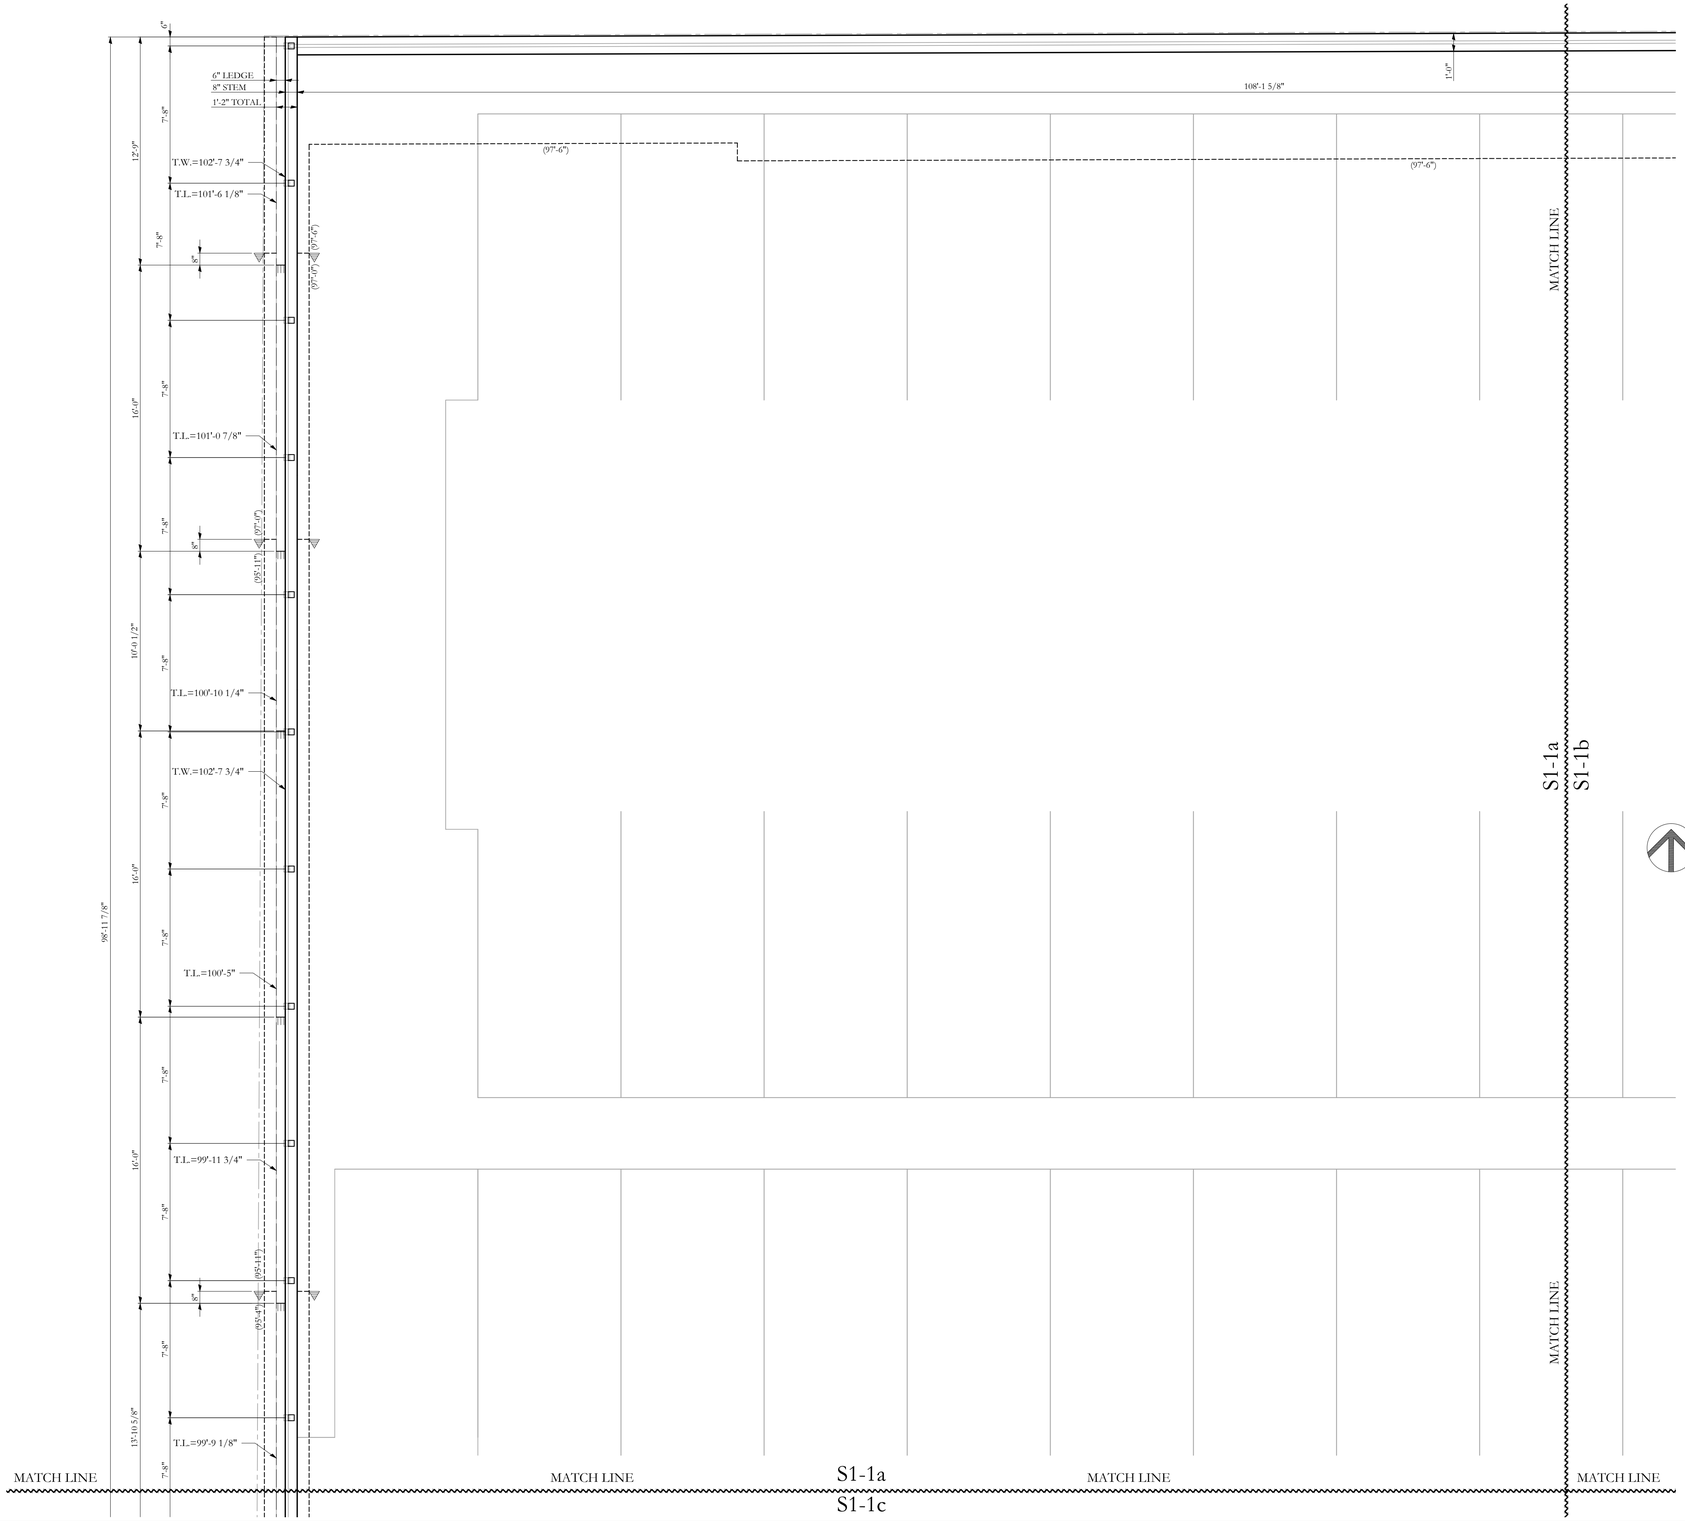

FOUNDATION DIMENSION PLAN A

SCALE 1/4"=1'-0"

NOTES:

1. SEE SHEET S1.0 FOR GENERAL STRUCTURAL NOTES
2. ALL FOOTINGS UNDER WALLS ARE 10" DEEP x 2'-6" WIDE x CONT. WITH (4) #4 BARS LONGITUDINAL -TYP. UNO
3. STEP IN TOP OF FOUNDATION WALLS IS INDICATED THUS: , AND SHOWS LOWER SIDE OF WALL.
4. STEP IN TOP OF FOOTING, BOTTOM OF GRADE BEAM IS INDICATED THUS: AND SHOWS LOWER FOOTING

PERMIT DRAWINGS
JULY 3, 2015

STATE OF MAINE
AARON C. JONES
No. 10958
LICENSED PROFESSIONAL ENGINEER
July 3rd, 2015

Structural Integrity
Consulting Engineers, Inc.
SI # 14-0210

77 Oak Street
Portland, ME, 04101
p. 207-774-4614
f. 866-793-7835
www.structuralinteg.com

BUILD WITH CONFIDENCE

© 2012 Structural Integrity Consulting Engineers, Inc.

© 2015 RYAN SENATORE ARCHITECTURE

APARTMENTS

89 ANDERSON STREET
PORTLAND, MAINE

RSA
RYAN SENATORE ARCHITECTURE
565 CONGRESS STREET
SUITE 304
PORTLAND, MAINE 04101
207-650-6414
senatorearchitecture.com

CONSULTANTS:

STRUCTURAL:
Structural Integrity
77 Oak Street
Portland, ME 04101
207-774-4614

REVISIONS:

DATE:	07/03/2015
PROJECT No.	
DRAWN BY:	BDH
CHECKED BY:	ACJ
SCALE:	1/8"=1'-0"

SHEET TITLE:

FOUNDATION DIMENSION PLAN

S1-1a