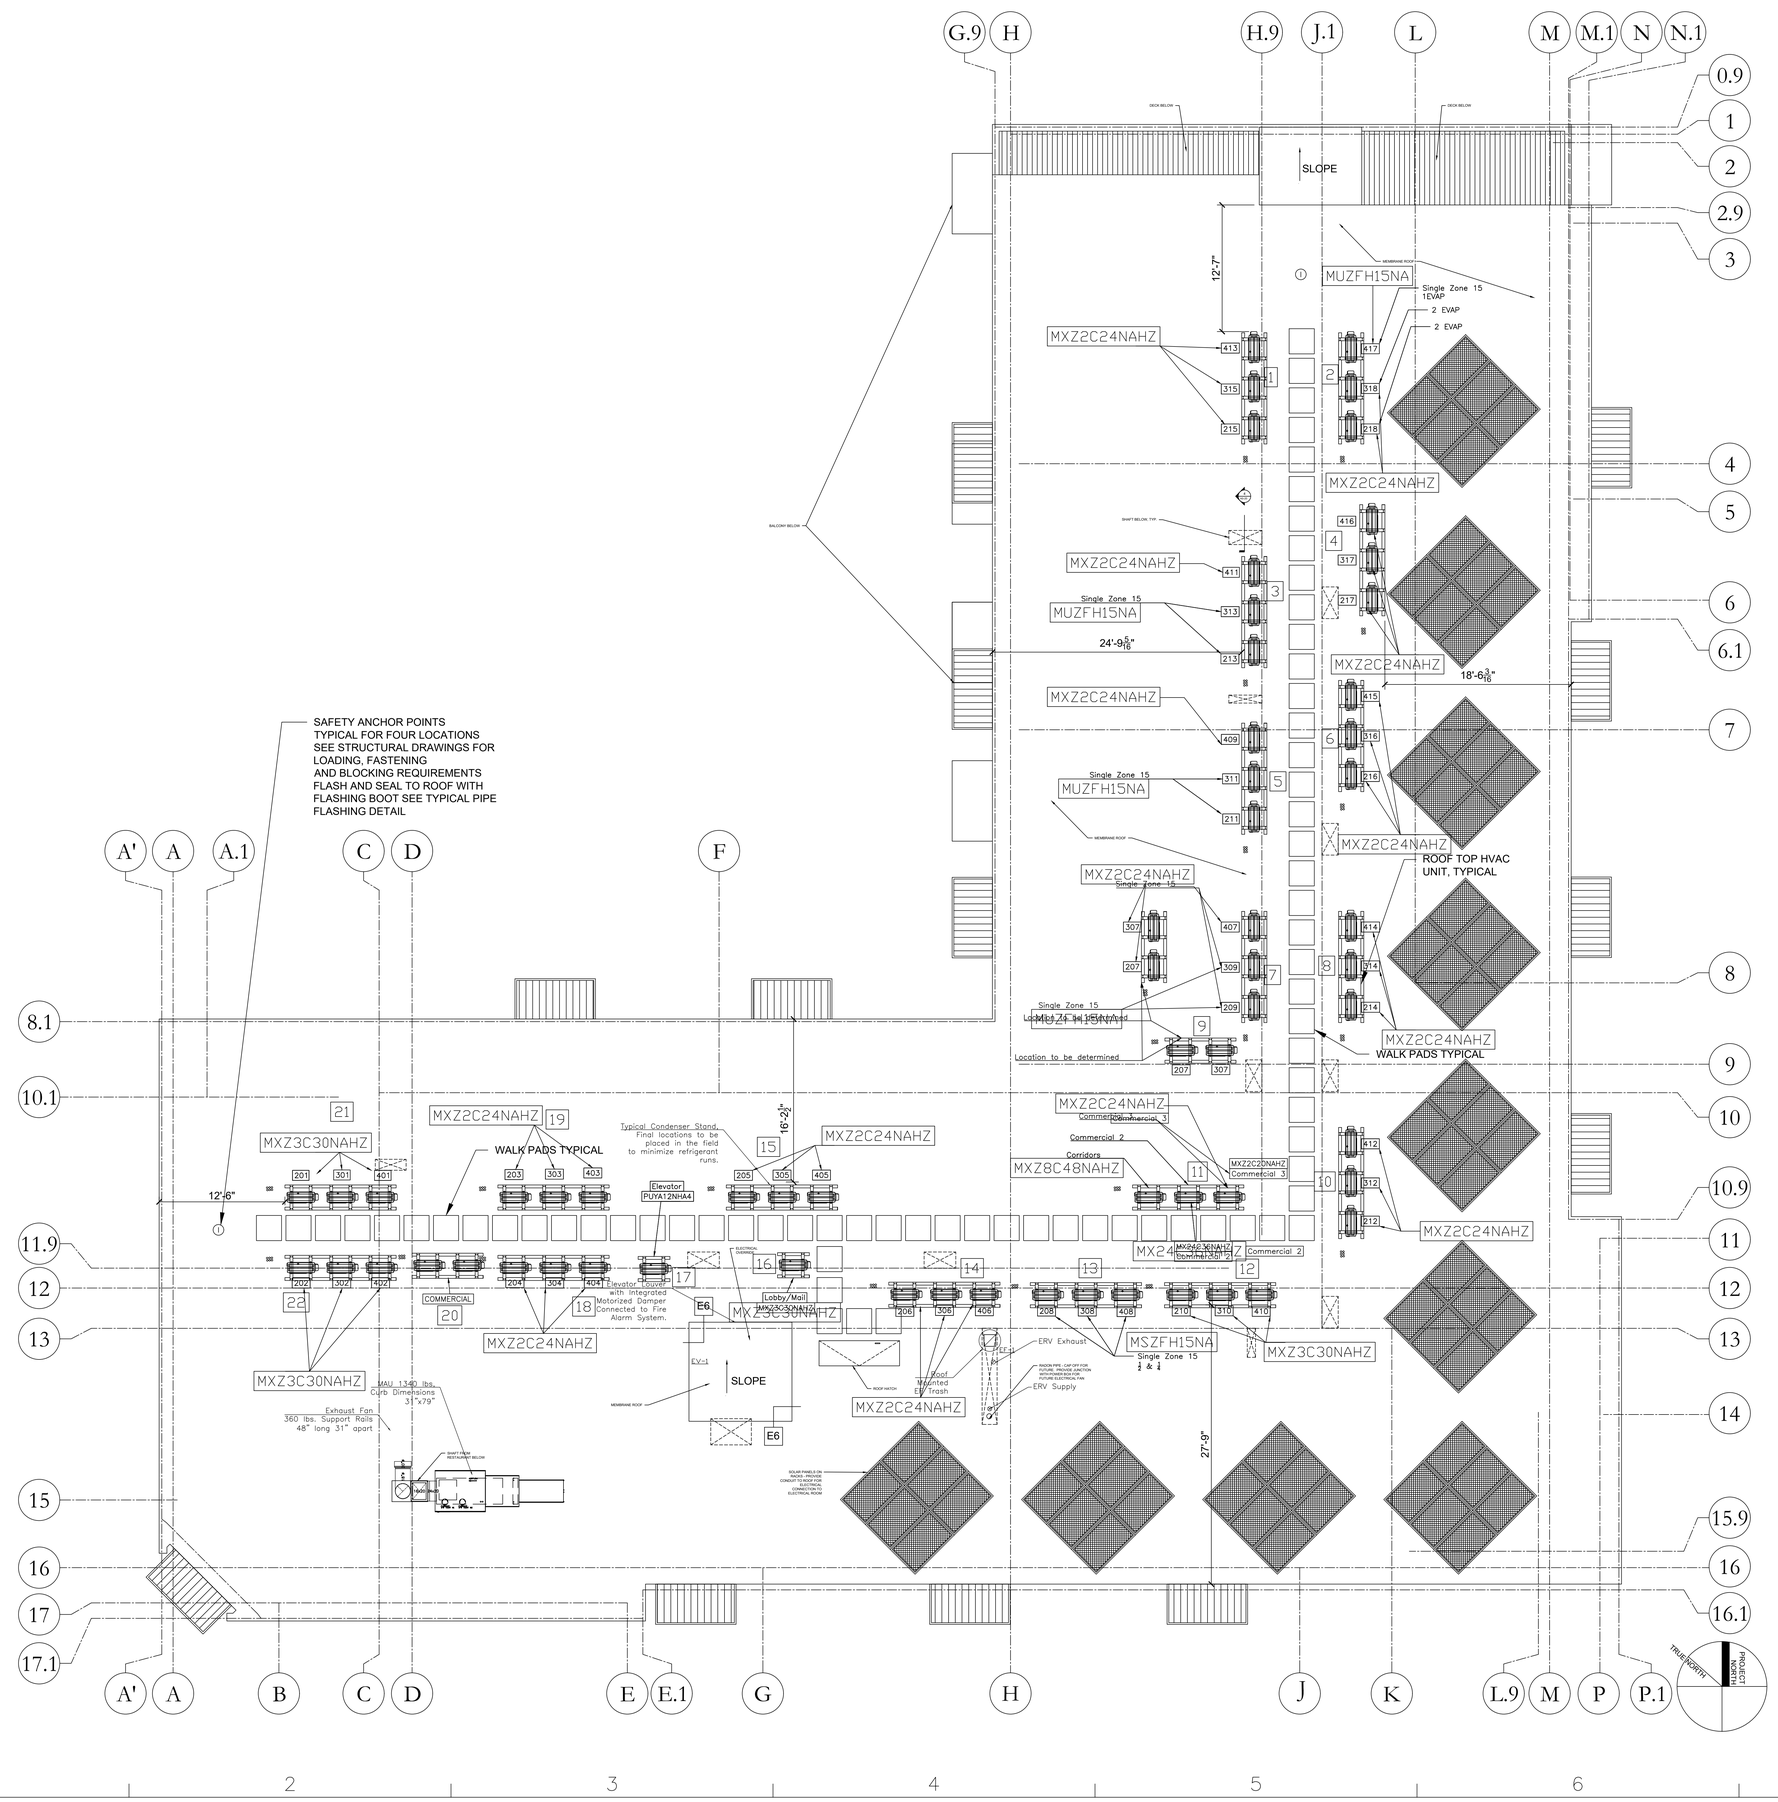


CONSULTANTS


Ranor Mechanical
P.O. Box 5036
562 Main Street
North Jay, ME 04262


89 Anderson Street

Portland, ME

OWNER

Redfern Properties
P.O. Box 8816
Portland, ME

STATE OF MAINE · WESLEY G. SIMONDS · 11041 · LICENSED PROFESSIONAL ENGINEER

| MARK | DATE | DESCRIPTION |
|---|---|---|
| 003 | 8/2/16 | Kitchen Exhaust and Makeup Modifications |
| 002 | 10/12/15 | FOR CONSTRUCTION |
| 001 | 7/3/15 | Permit Set NOT FOR CONSTRUCTION |

SCALE: 3/64" = 1'
PROJECT NO: ~~~~
CAD DWG FILE: M-5.1A.DWG
DRAWN BY: WPS
CHK'D BY: ////
COPYRIGHT:

SHEET TITLE

# Roof HVAC Plan

M-5.1

SHEET SHEET INDEX OF TOTAL SHEETS