GENERAL NOTES:

1. REFER TO STRUCTURAL ENGINEER'S PLANS FOR RETAINING WALL DESIGN AND TEMPORARY SOIL RESTRAINT MEASURES.

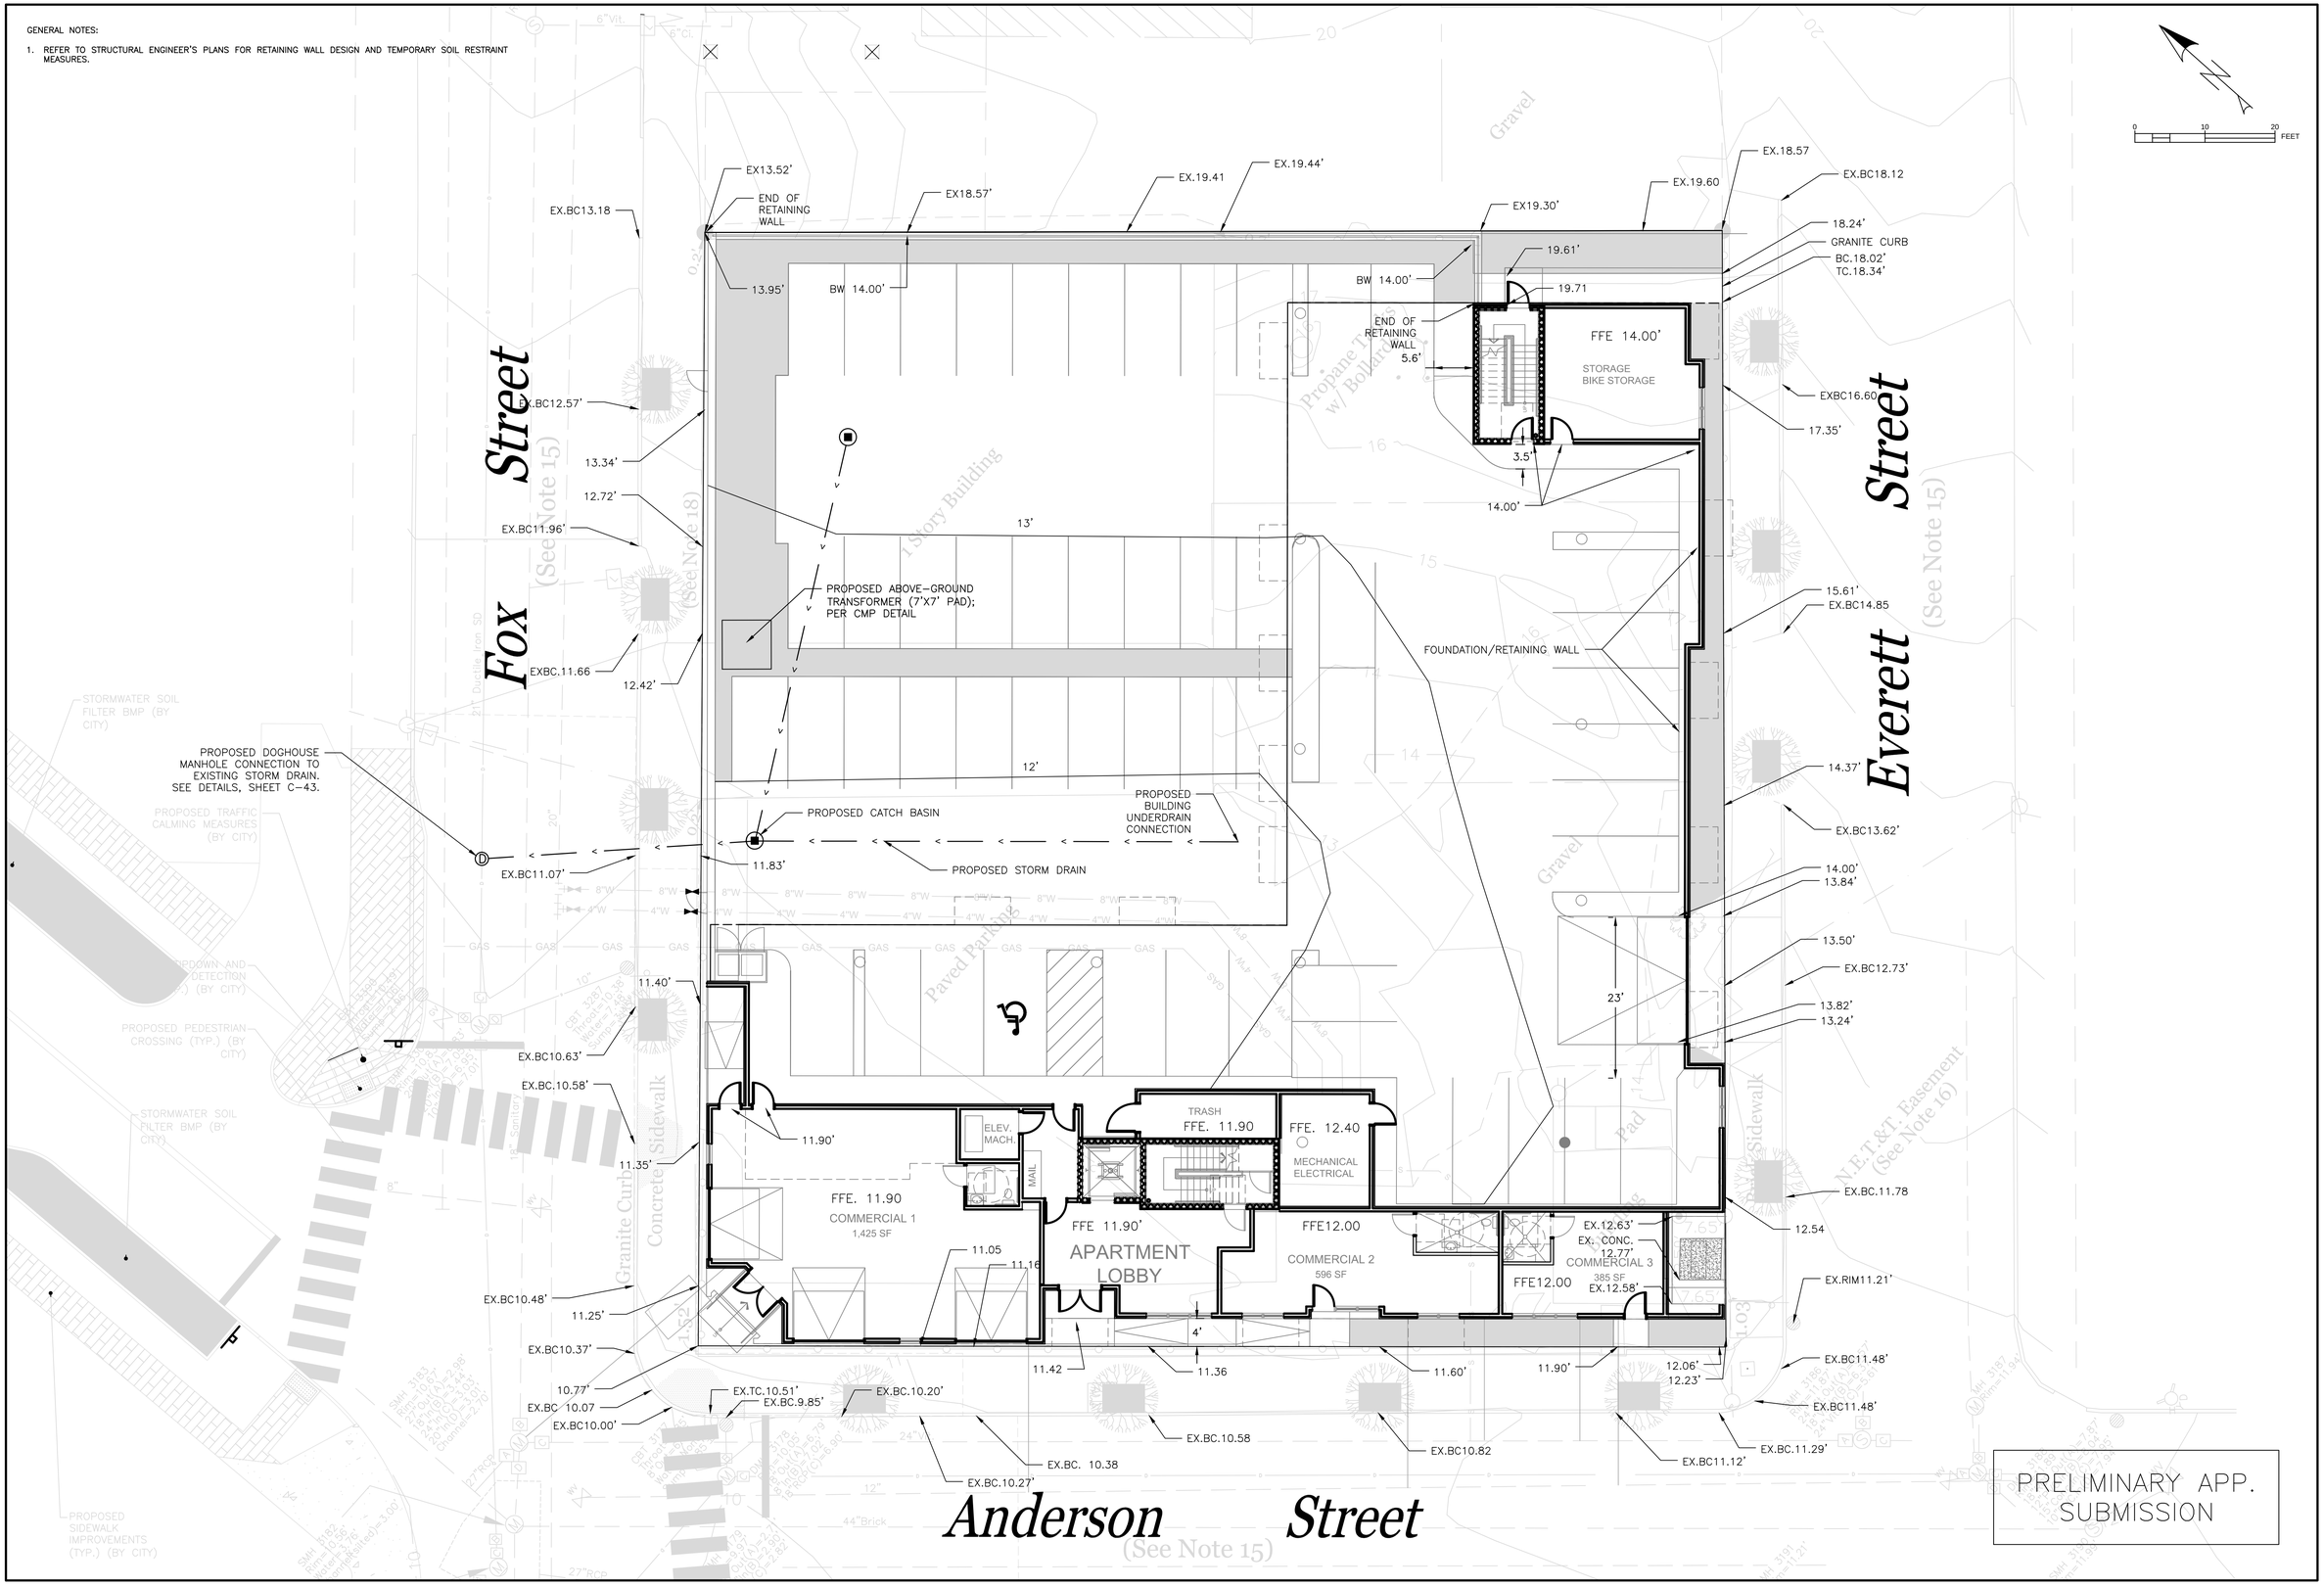

PRELIMINARY APP. SUBMISSION

ISSUED FOR	BY / DATE
PRE-APP MTG.	WHS 1/6/15
PRELIMINARY SUB	WHS 1/14/15

REVISION	REV. / DATE

DRAWING NAME: GRADING, DRAINAGE AND EROSION CONTROL PLAN

PROJECT NAME: EAST BAYSIDE LOFTS

CLIENT: REDFERN PROPERTIES, LLC.
P.O. BOX 8816 PORTLAND, ME 04104

ACORN ENGINEERING, INC.

THIS PLAN SHALL NOT BE MODIFIED WITHOUT WRITTEN PERMISSION FROM ACORN ENGINEERING, INC. ANY ALTERATIONS, AUTHORIZED OR OTHERWISE, SHALL BE AT THE USER'S SOLE RISK AND WITHOUT LIABILITY TO ACORN ENGINEERING, INC.

ACORN ENGINEERING, INC.
158 DANFORTH STREET, PORTLAND MAINE 04102
(207) 775-2655

FILE:	1053_CIVIL_11-15-14
DATE:	10/15/2014
JN:	1053
SCALE:	1" =10'
DESIGNED BY:	WHS
DRAWN BY:	MAG
CHECKED BY:	WHS

DRAWING NO.
C-30