EVERETT STREET

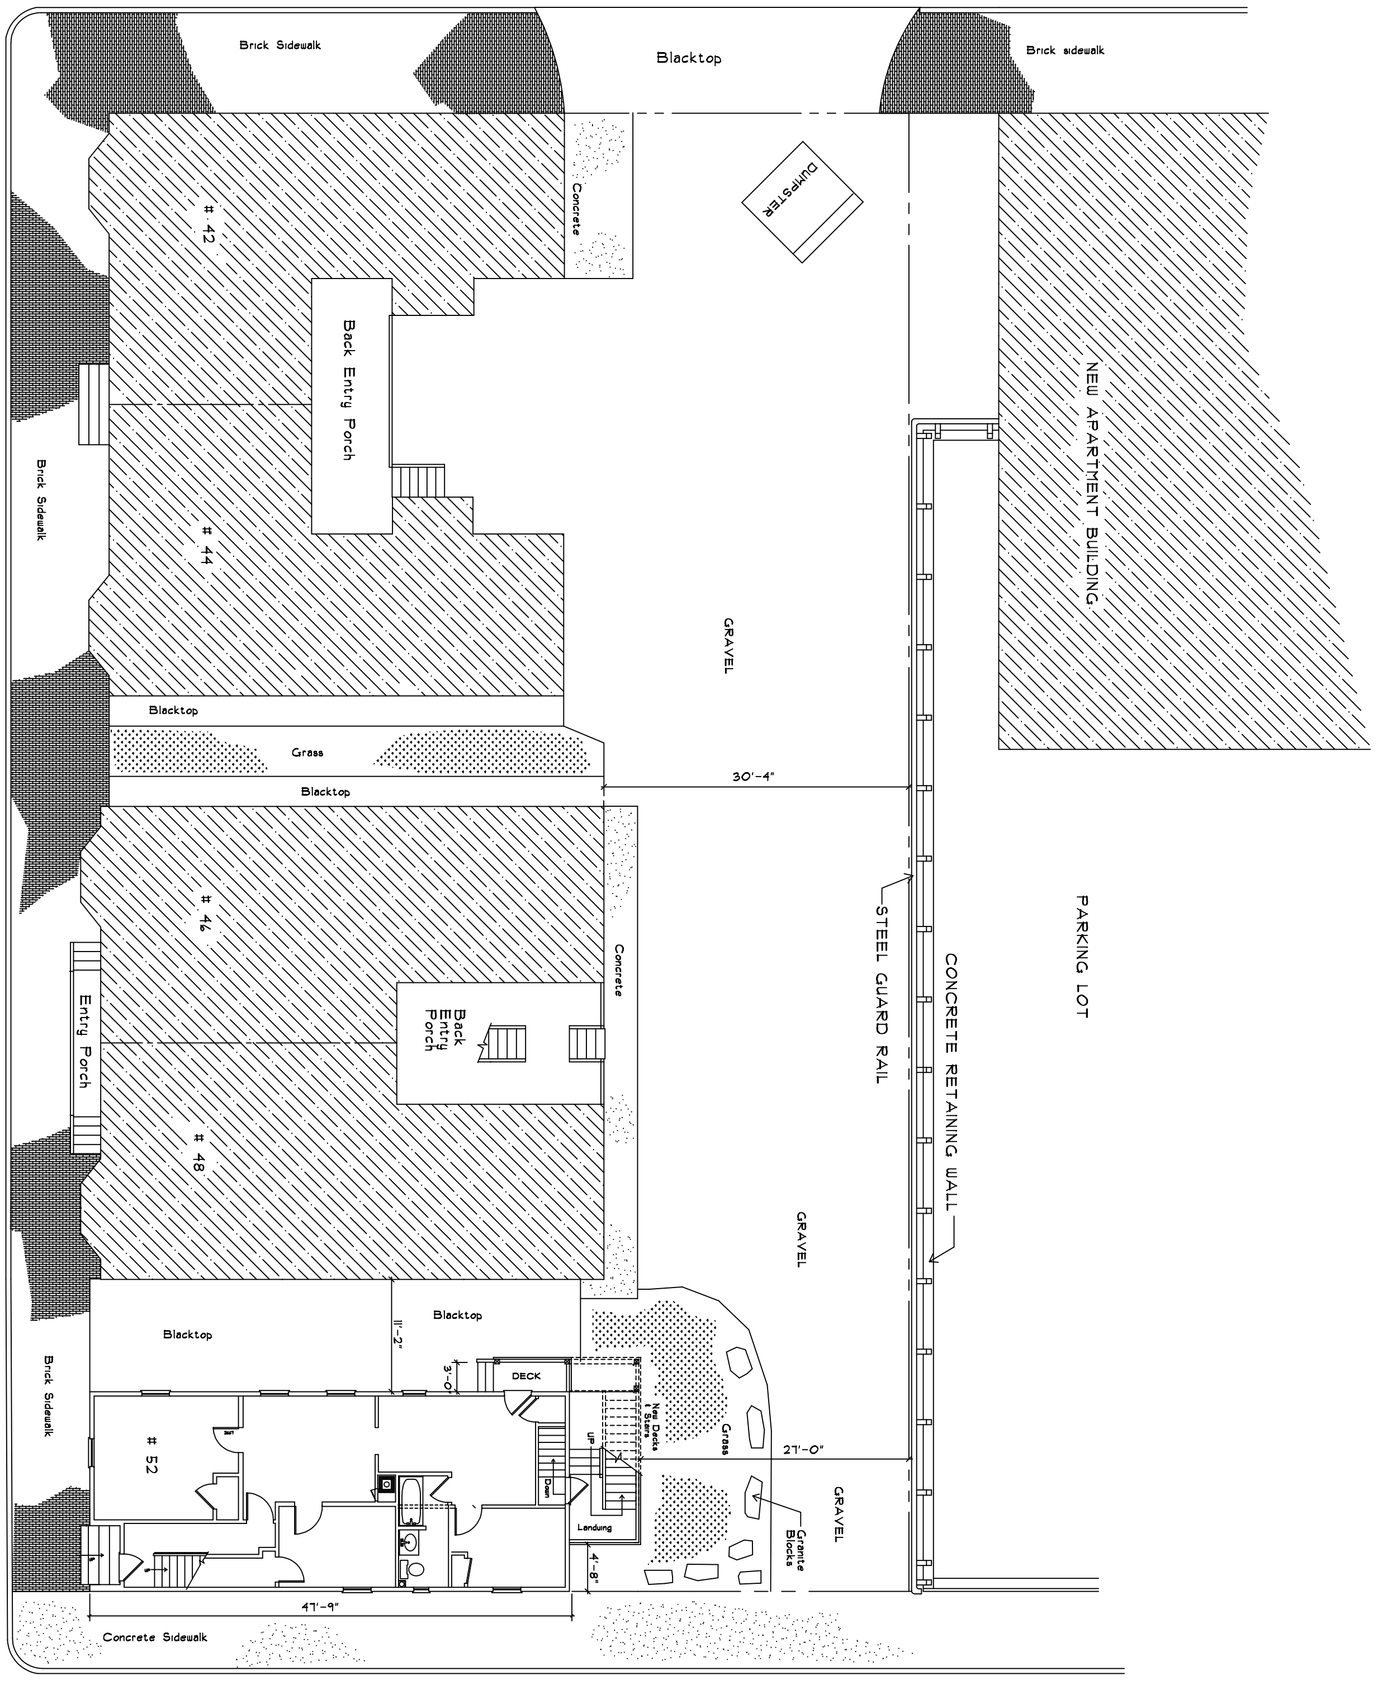

FOX STREET

GREENLEAF STREET

REVISED SITE PLAN 42-52 GREENLEAF STREET

3/32"=1'-0"

SEPTEMBER 19,2016

L-2

DATE	
Number	
Drawn By	
Checked By	JH

DRAWINGS THIS SHEET

REVISED SITE PLAN

HARRIS EVANS ASSOCIATES
52 GREENLEAF STREET
PORTLAND, MAINE

REVISIONS

6 Meeting House Lane, WEST BATH, MAINE 04530

JAMES HOARE Architectural Design

Phone (207)443-4257 cell 751-2734