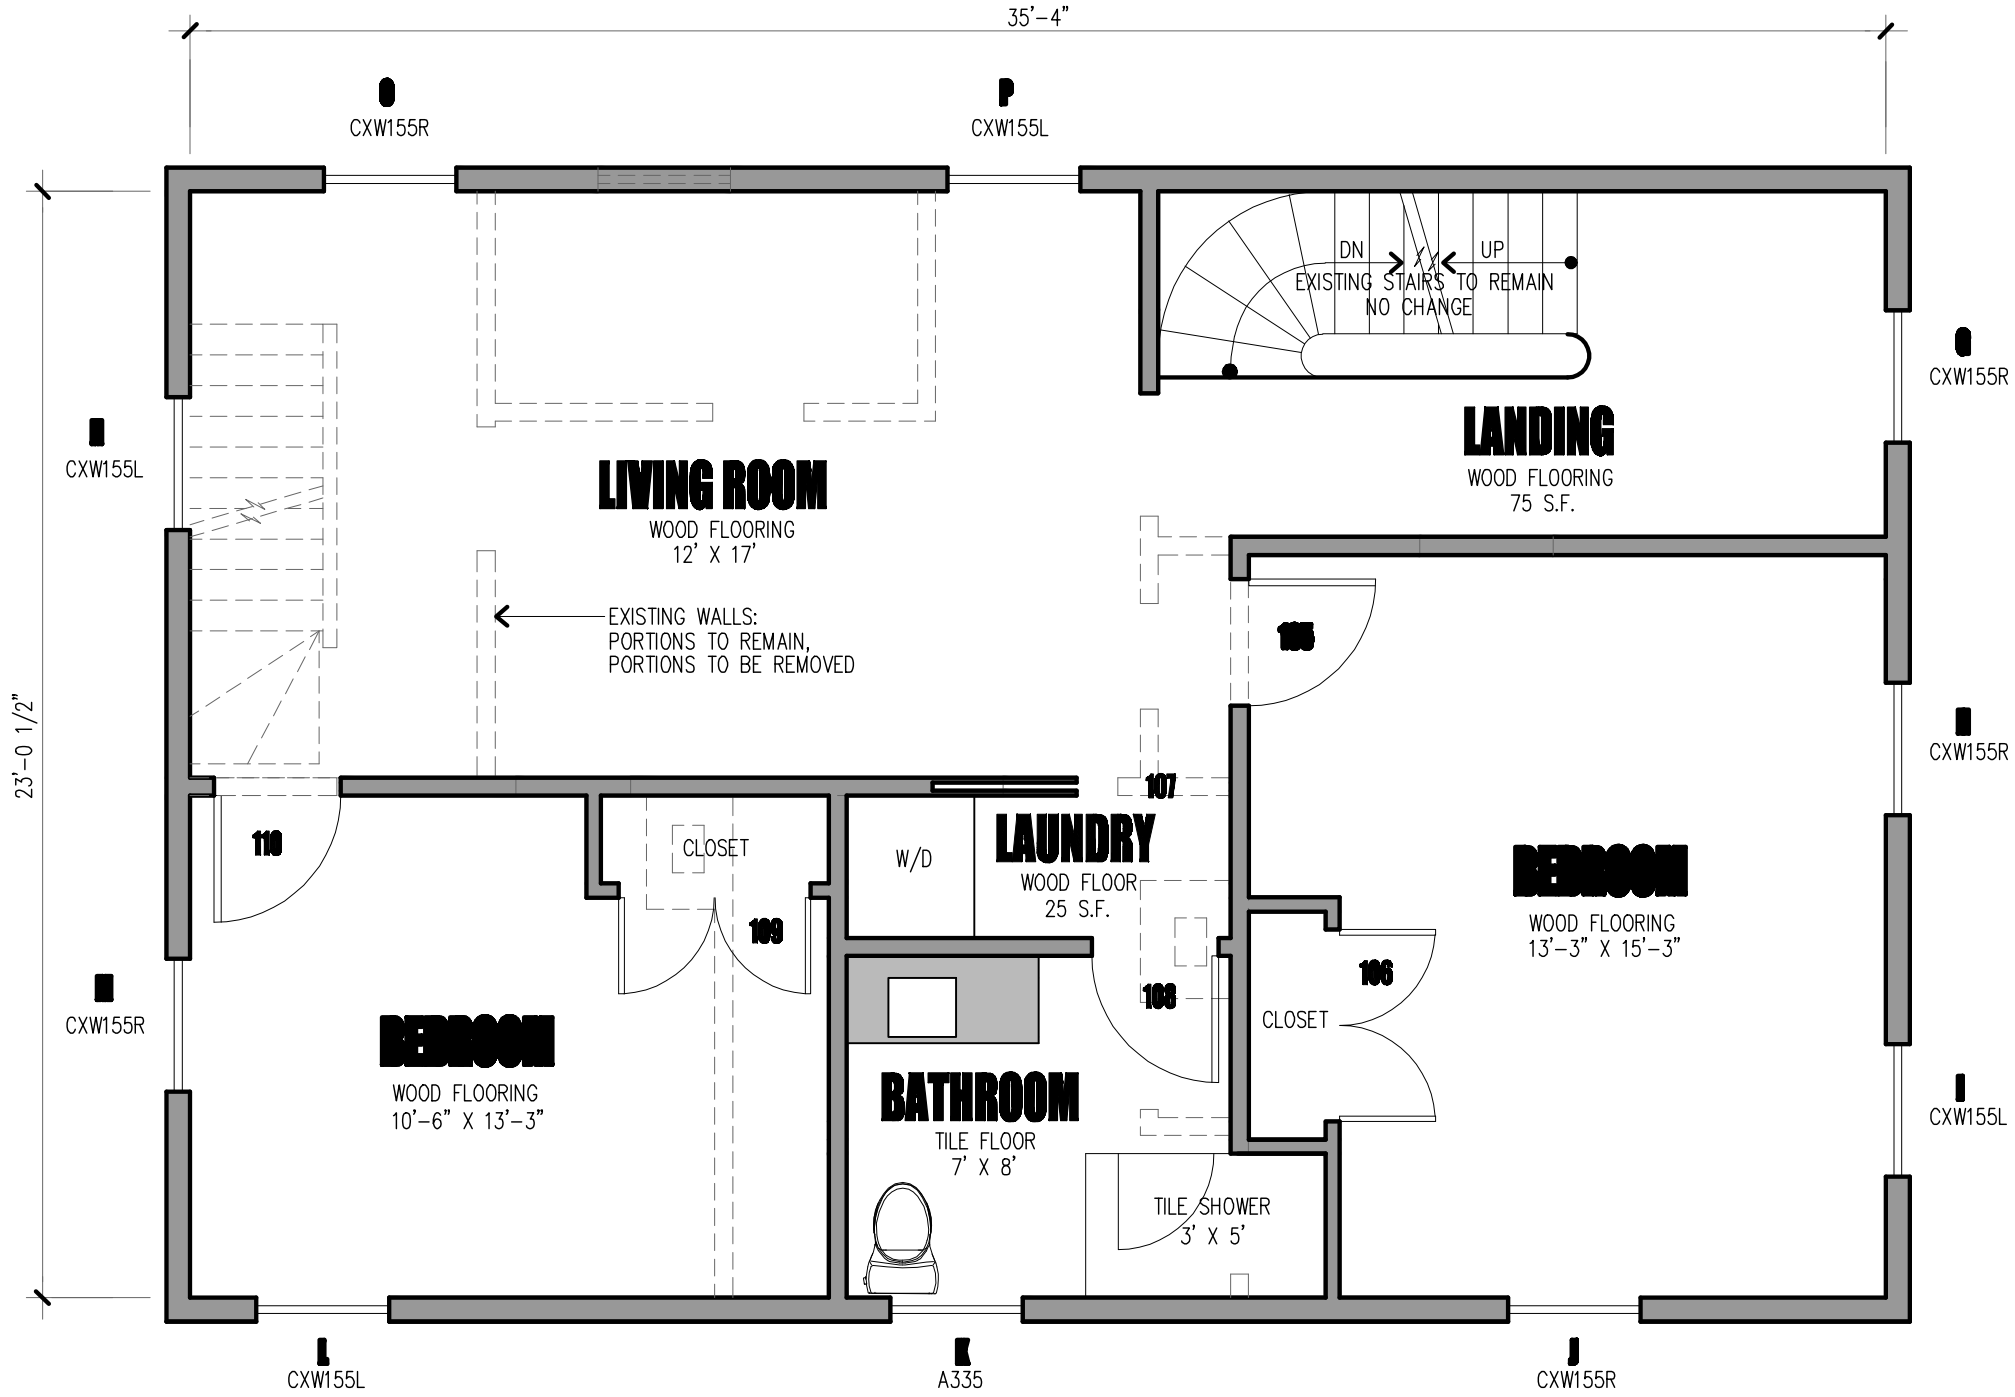

0 1' 4' 8'

pr portland renovations

107 anderson street
portland · maine · 04101
t 207.775.2207
www.portlandrenovations.com

EVERETT STREET RESIDENCE

PORTLAND, MAINE

title

SECOND FLOOR LAYOUT & FRAMING

by	RvW
date	11.21.14
scale	1/4"=1'-0"
number	

A2.0