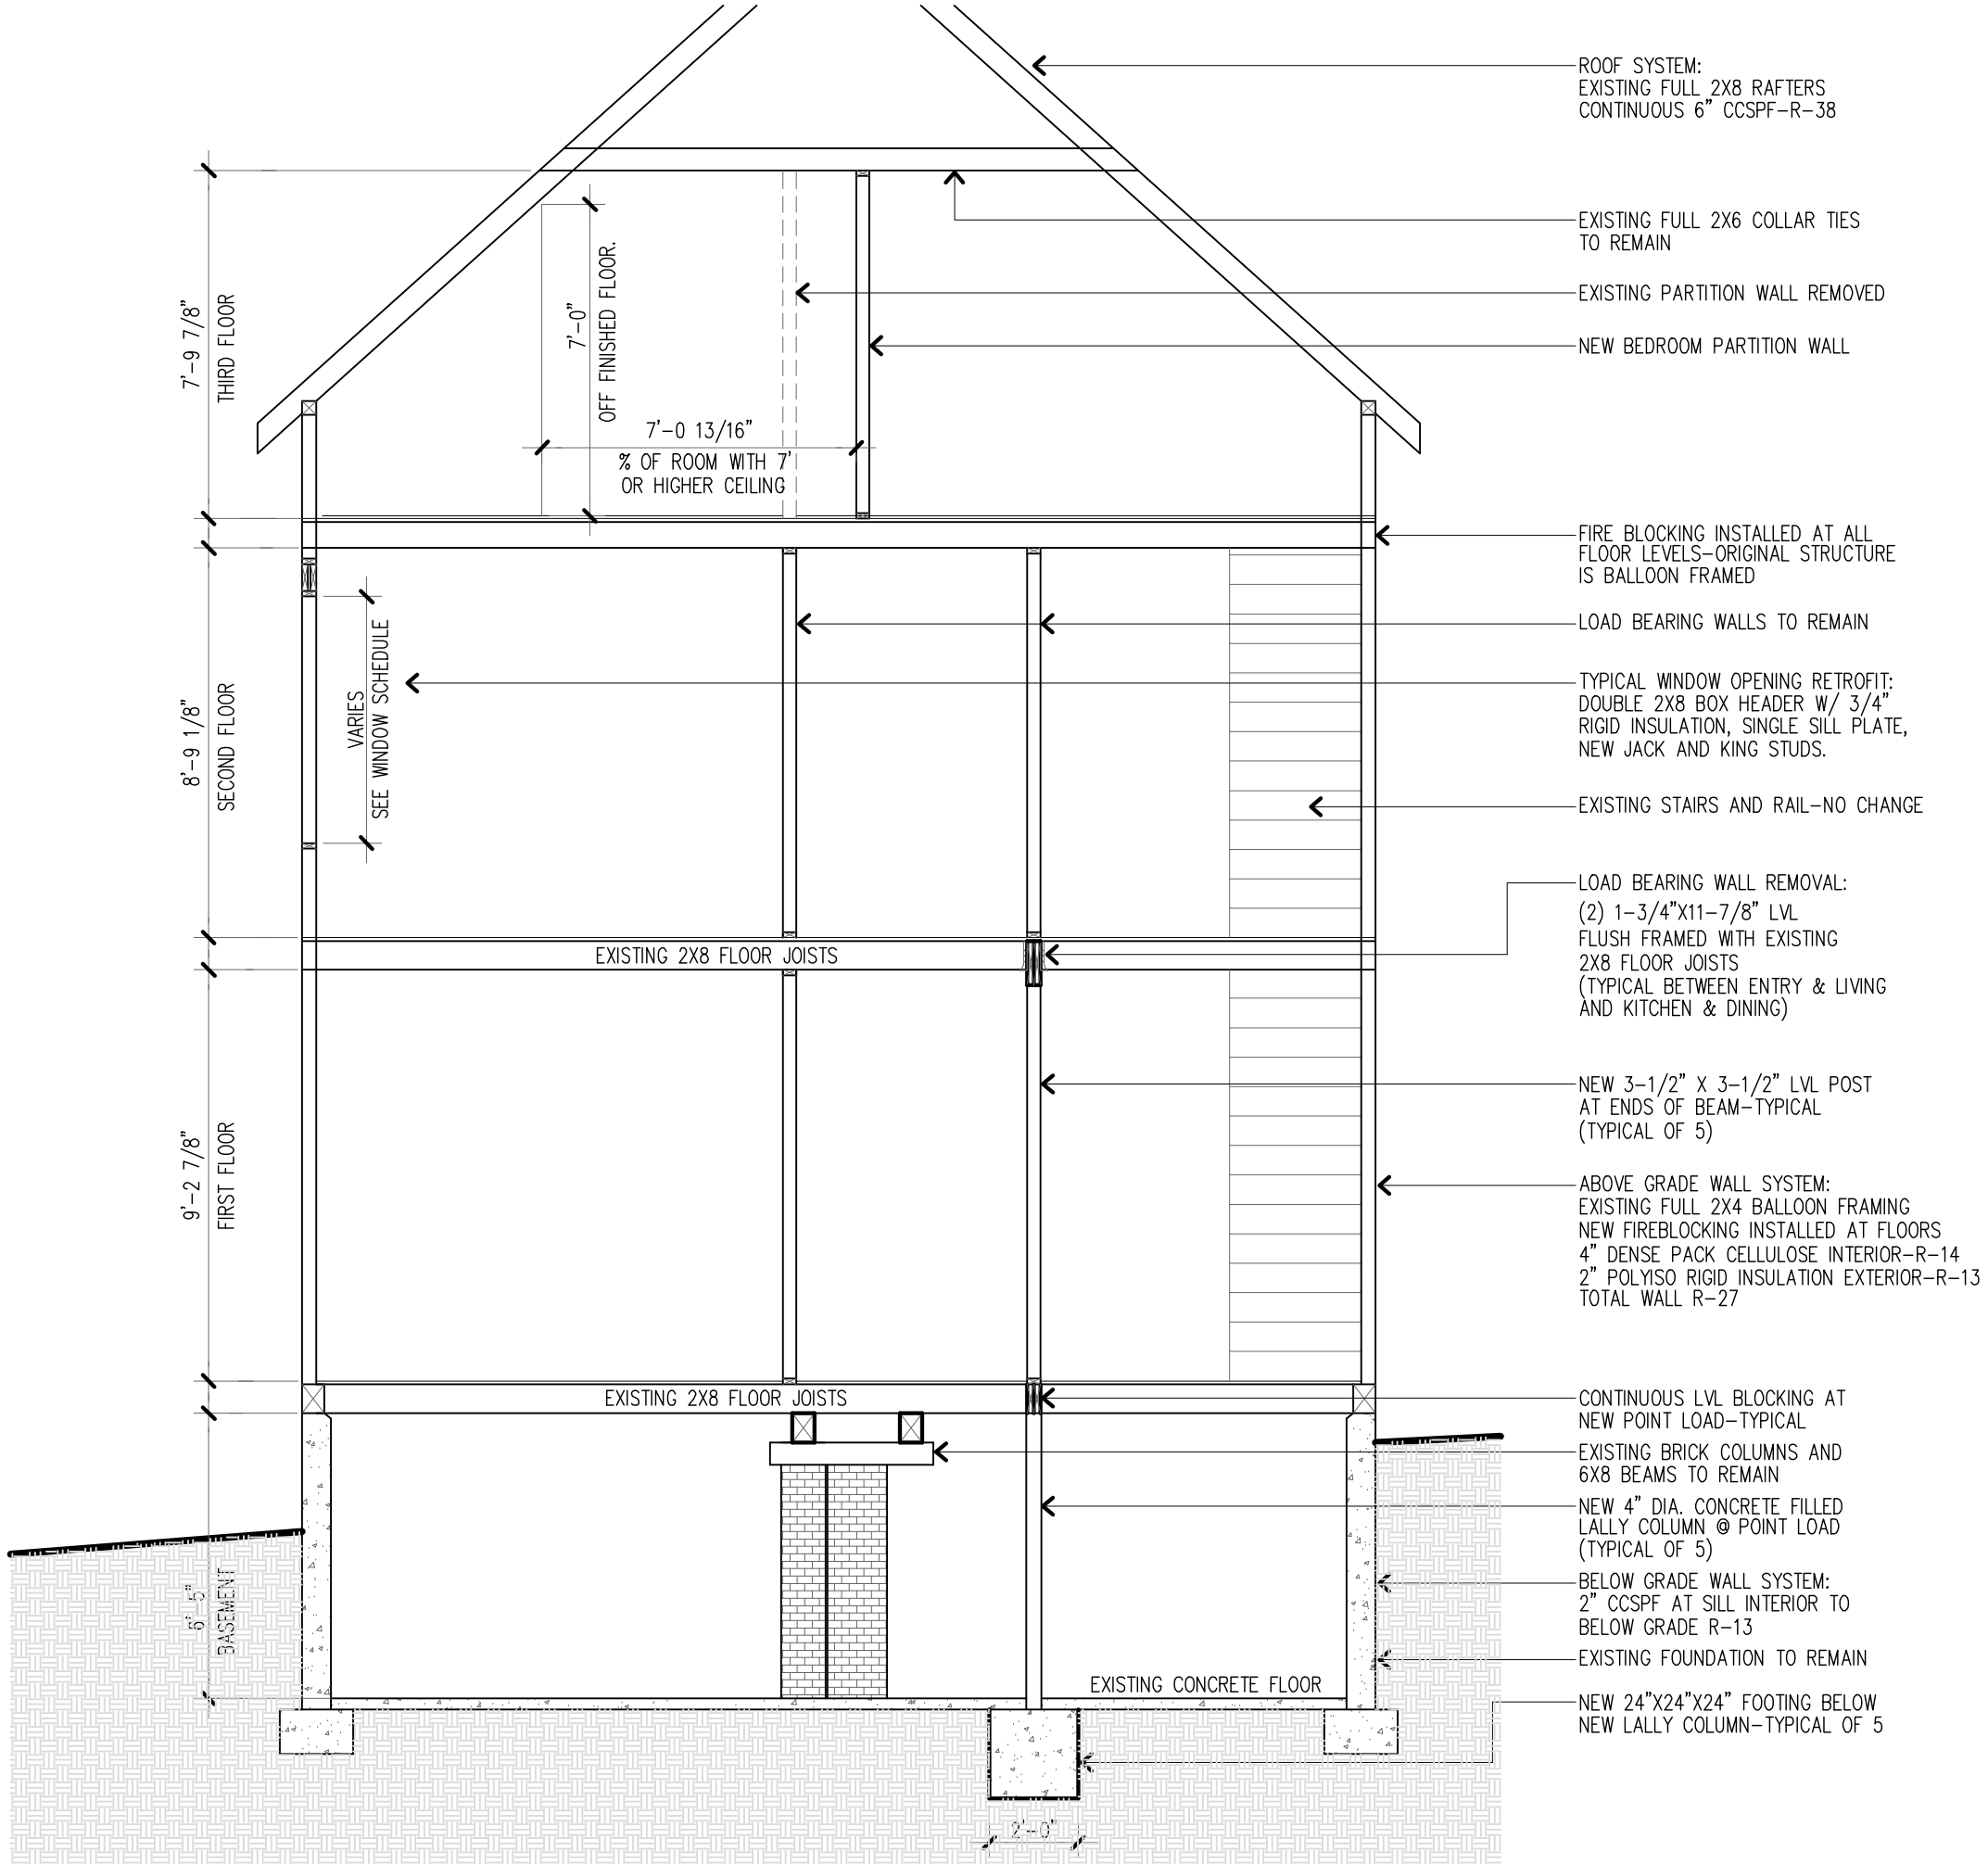

pr portland renovations
107 commercial street
portland · maine · 04101
t 207.775.2207
www.portlandrenovations.com

EVERETT STREET RESIDENCE

PORTLAND, MAINE

title

BUILDING SECTION A-A'

by	RvW
date	11.21.14
scale	1/4"=1'-0"

0 1' 4' 8'

A4.0