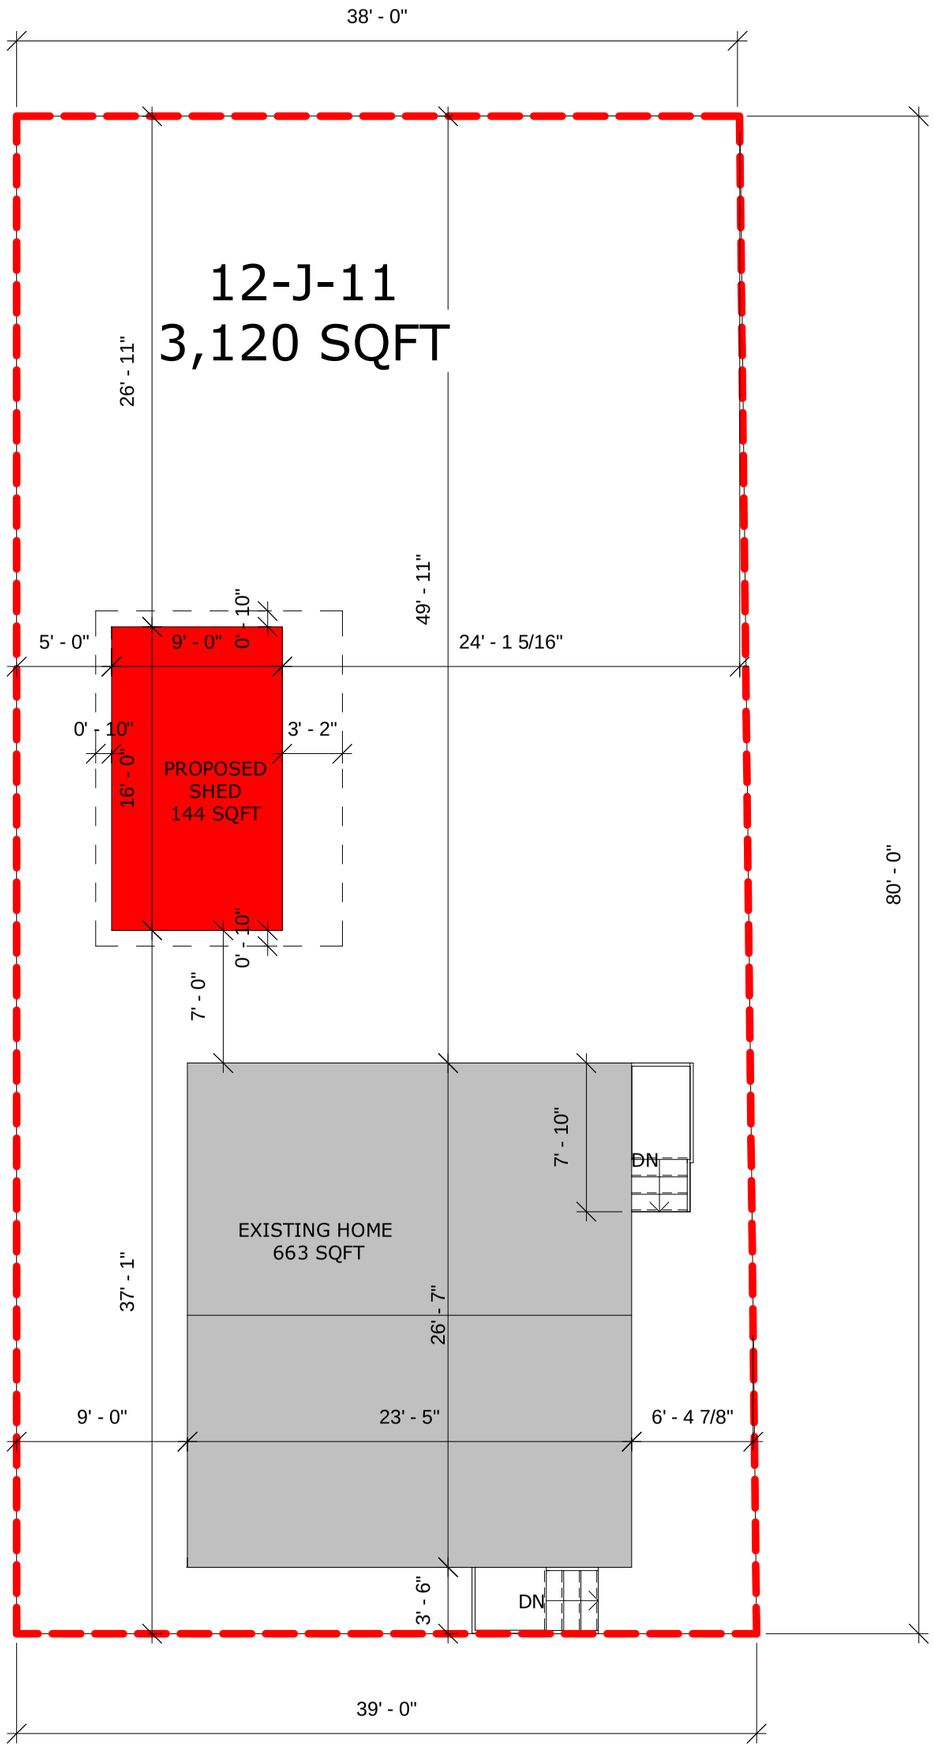

1.2

A

ISSUE DATE
5/30/14
SHEET SCALE
1/8" = 1'-0"

DRAWN BY
JHW
SHEET TITLE
SITE PLAN

SCHEMATIC DRAWINGS

REVISIONS
1 -
2 -
3 -
4 -
5 -

PROJECT NO.
14019
PROJECT NAME
5 EVERETT STREET SHED
PORTLAND, ME

bild ARCHITECTURE
Bild Architecture
PO Box 8235
Portland, ME
04104
207.408.0168
evan@bildarchitecture.com