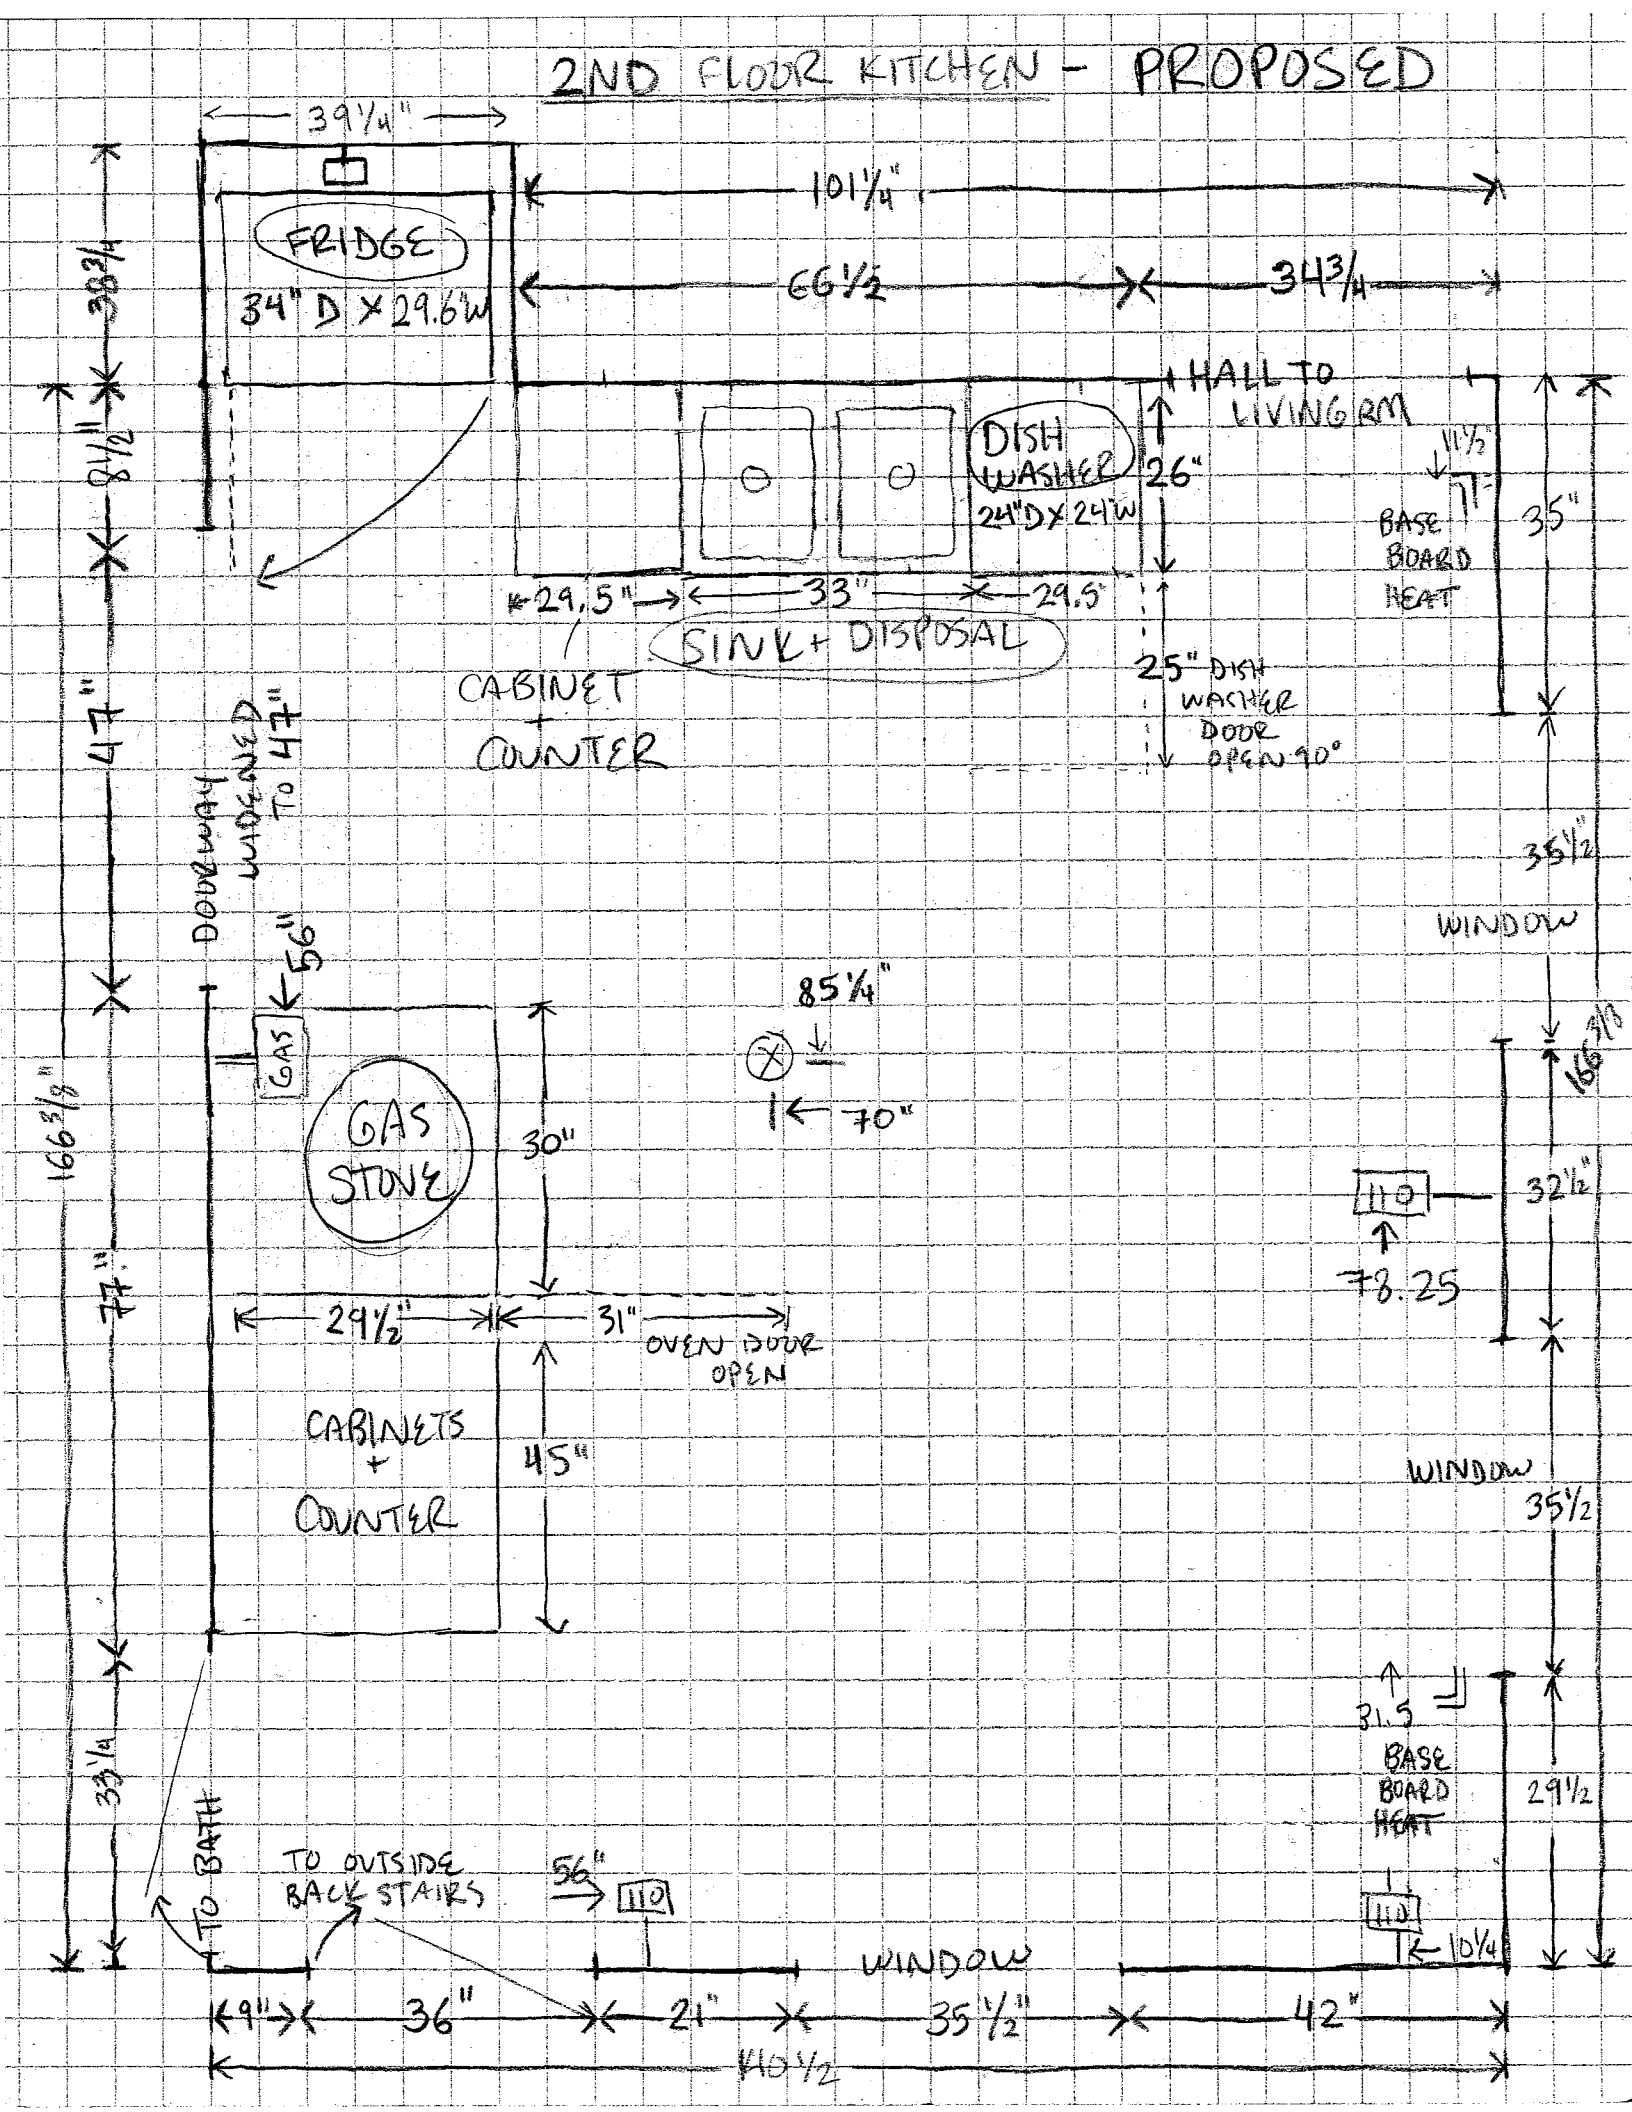2ND FLOOR KITCHEN - PROPOSED