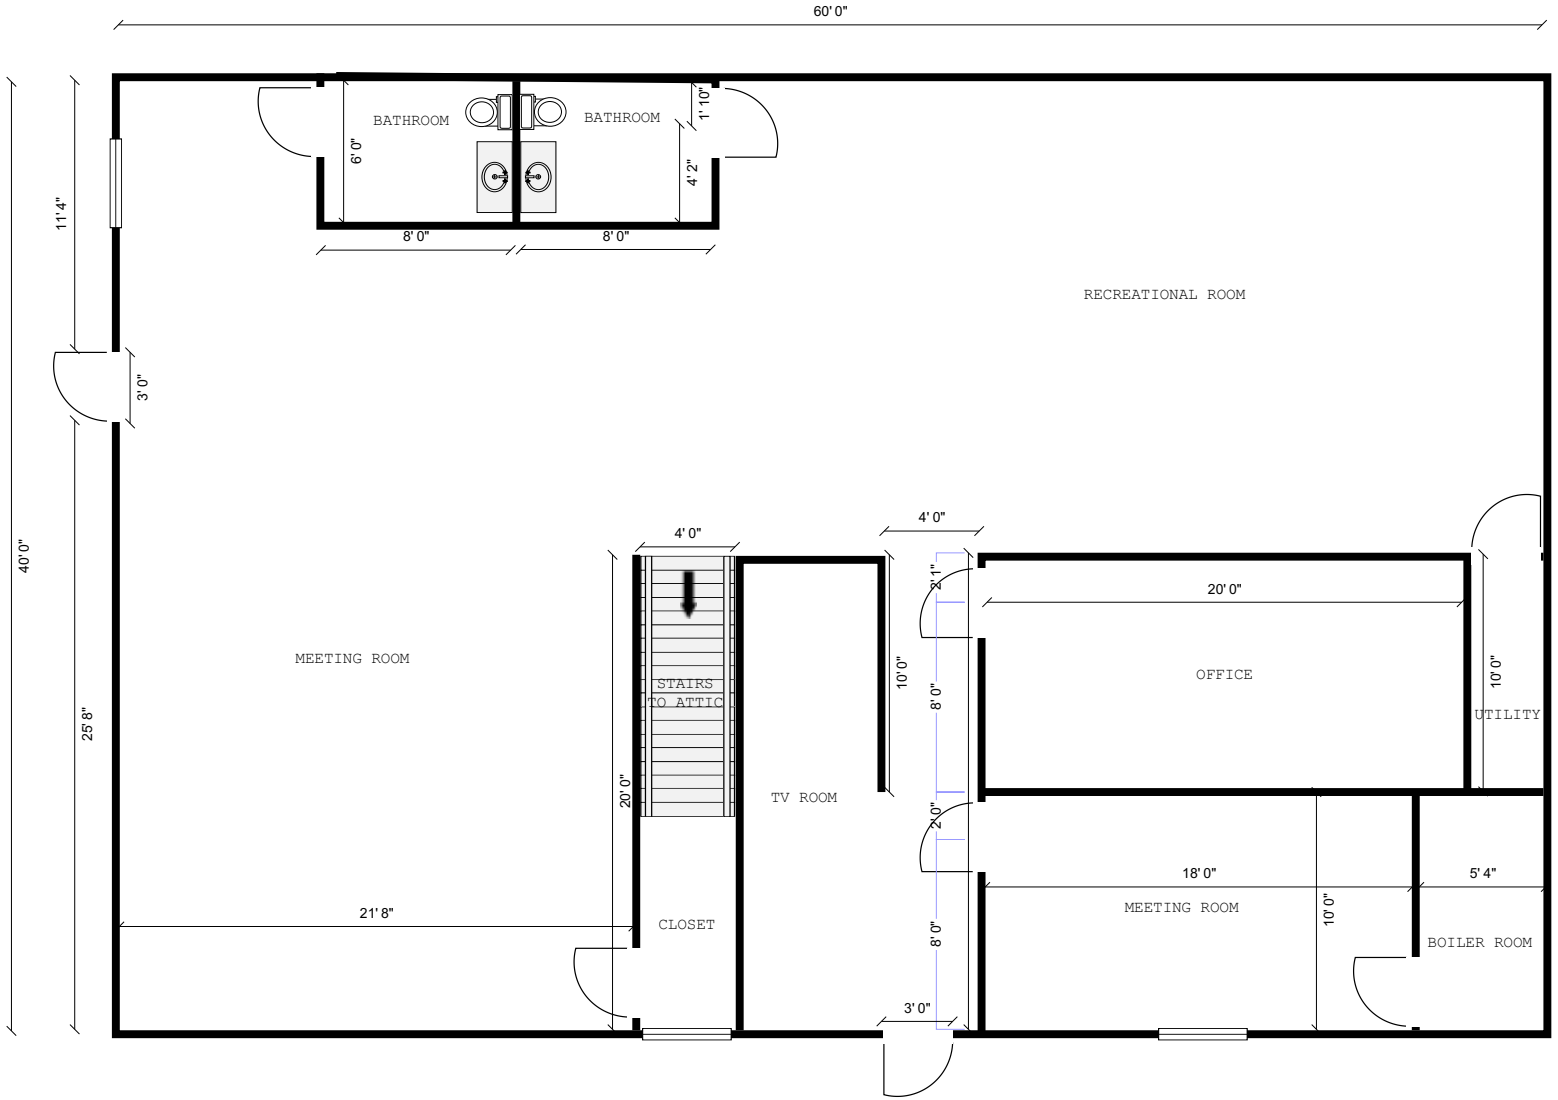

Site: **135 Washington Ave, Portland, ME 04101**		Drawing: **0135**	Project: **0000416**	Drawn: **JFE**	Notes: Existing floor plan of the building occupied by The Sahara Club.	**Fox Street LLC** **PO Box 715** **South Freeport, ME** **04078**
Title: **A2 Existing Floor Plan**		Scale: **1/4":1'0"**	Date: **07/27/2017**	Rev: JFE		