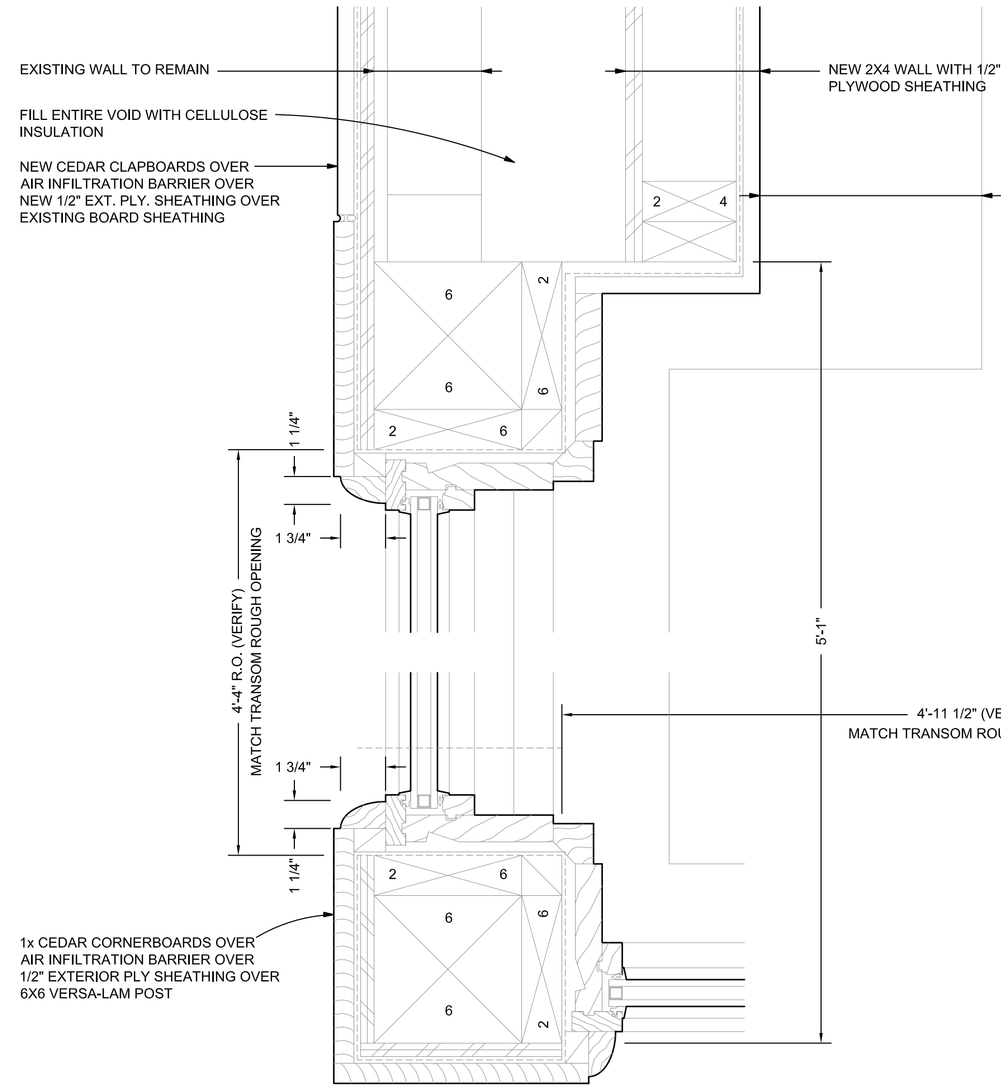

1 A-6 STOREFRONT PLAN DETAIL
3" = 1'-0"

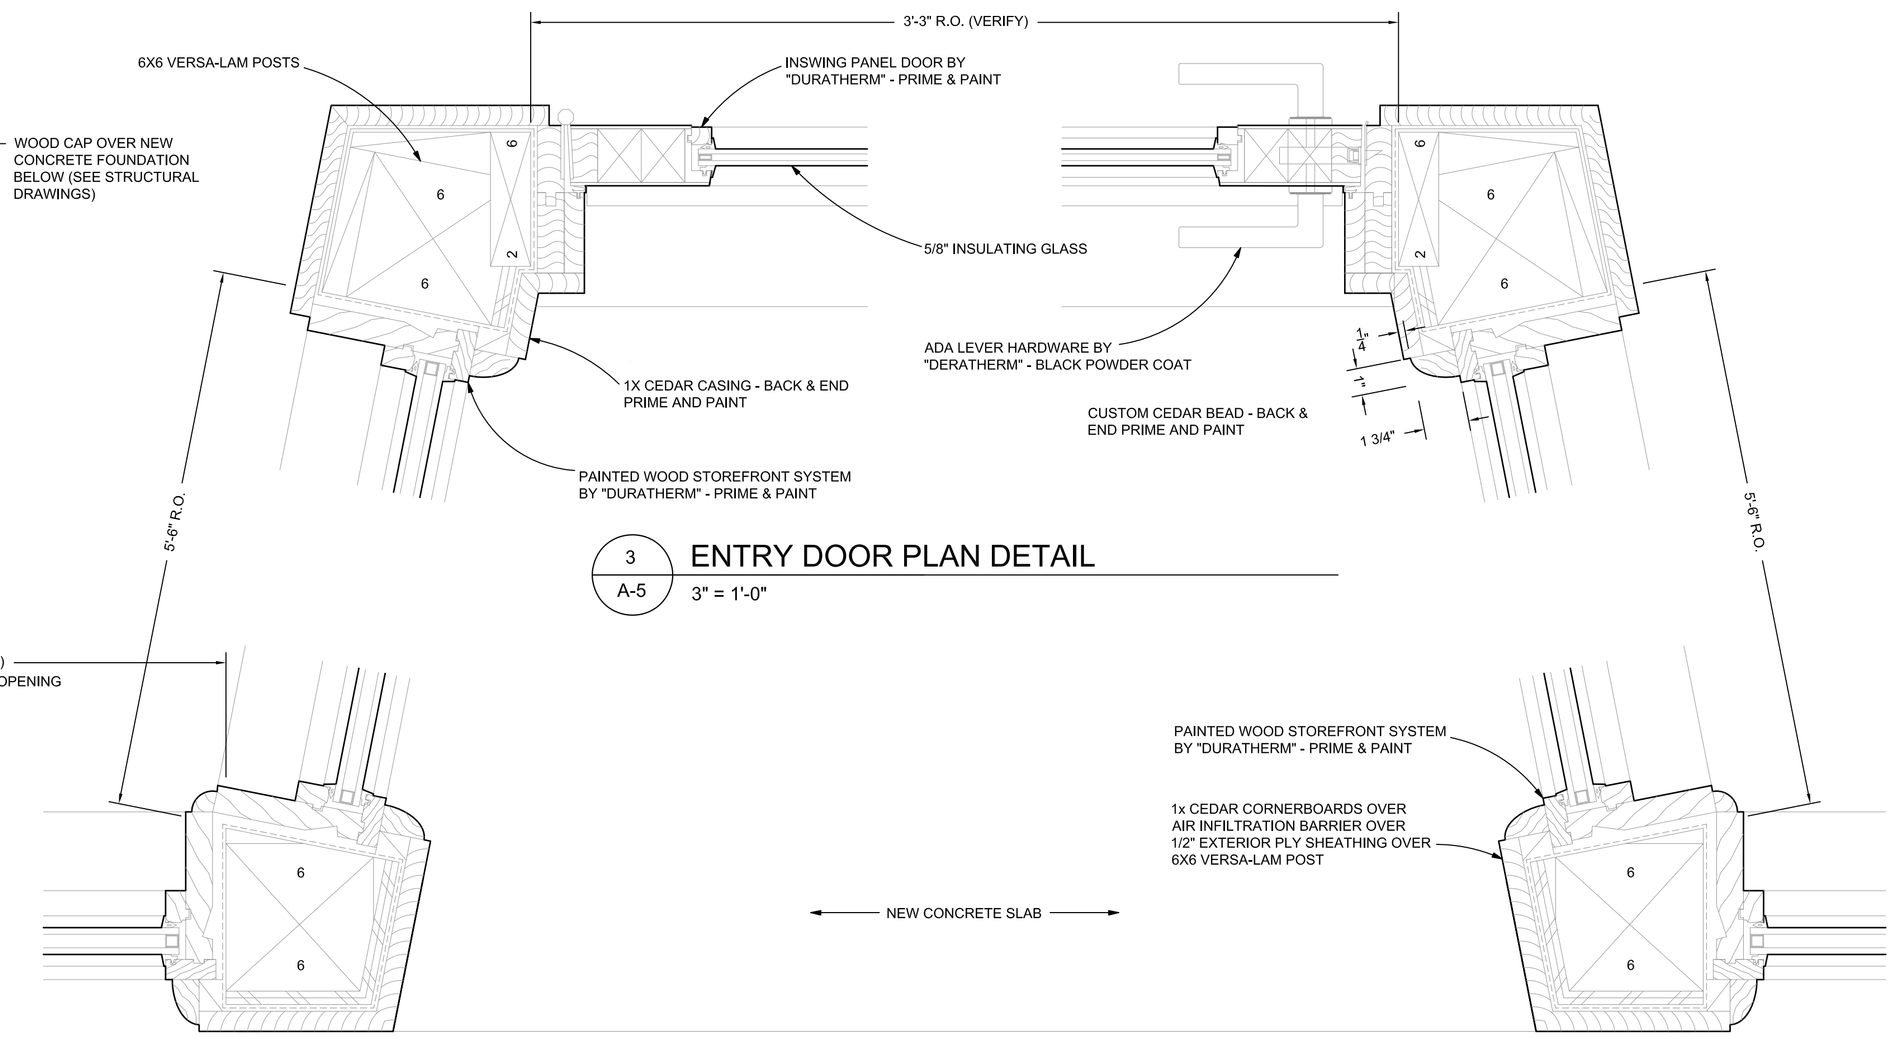

3 A-5 ENTRY DOOR PLAN DETAIL
3" = 1'-0"

2 A-5 STOREFRONT PLAN DETAIL
3" = 1'-0"

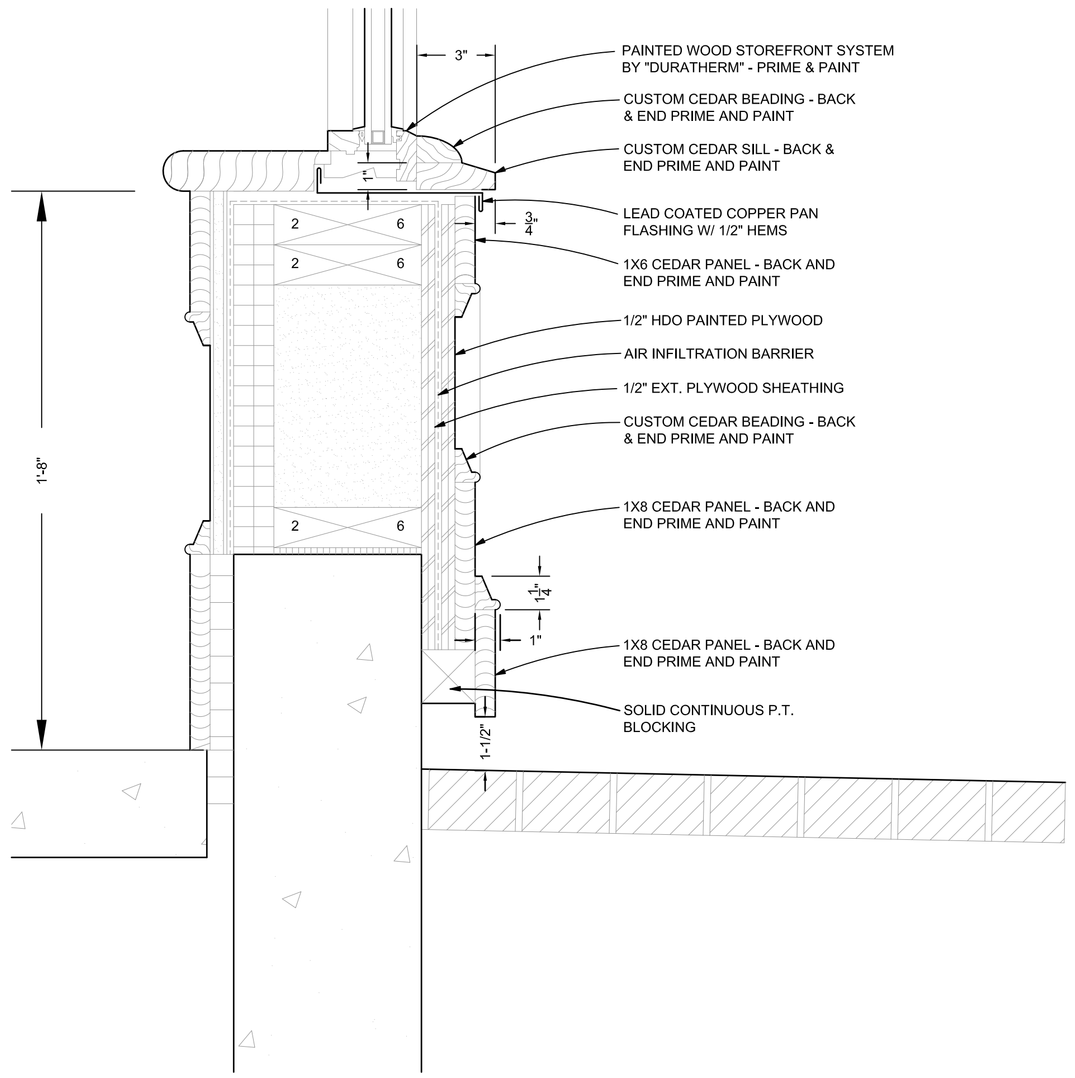

3 A-6 SECTION DETAIL OF WOOD PANEL AT STOREFRONT
3" = 1'-0"

ttl-architects, llc
28 DANFORTH STREET
SUITE 213
PORTLAND, MAINE 04101
TEL. 207.761.9662
FAX. 207.761.9696

REGISTERED ARCHITECT
JOHN TURK
No. 2059
STATE OF MAINE

Rehabilitation of the Main Block and Ell at
131 Washington Avenue
Jonathan Edwards
Portland, Maine

Date: 2 October 2015
Scale: As Shown
Revisions:

Title:
Doors and Windows

Sheet No: A-6

PERMIT SET