LEGEND

- F — Ceiling fan
- Garage Light Fixture
- Closet Light Fixture
- surface mounted ceiling light fixture, (generic)
- R — recessed can fixture
- wall sconce
- TV — cable/data port
- SD — smoke detector: Photoelectric, 120 with battery back up, interconnectec all detectors within apartment unit.
- CO — carbon monoxide detector: 120 vol battery back up, interconnected with detectors within apartment unit
- electrical receptacle
- WATERPROOF — Exterior electrical receptacle
- GFI Outlet
- gfi — GFI Outlet
- Single Pole Switch
- Dimmer Switch
- Two Way Switch
- L — Bathroom light fixture
- Full cutoff wall mounted deck light

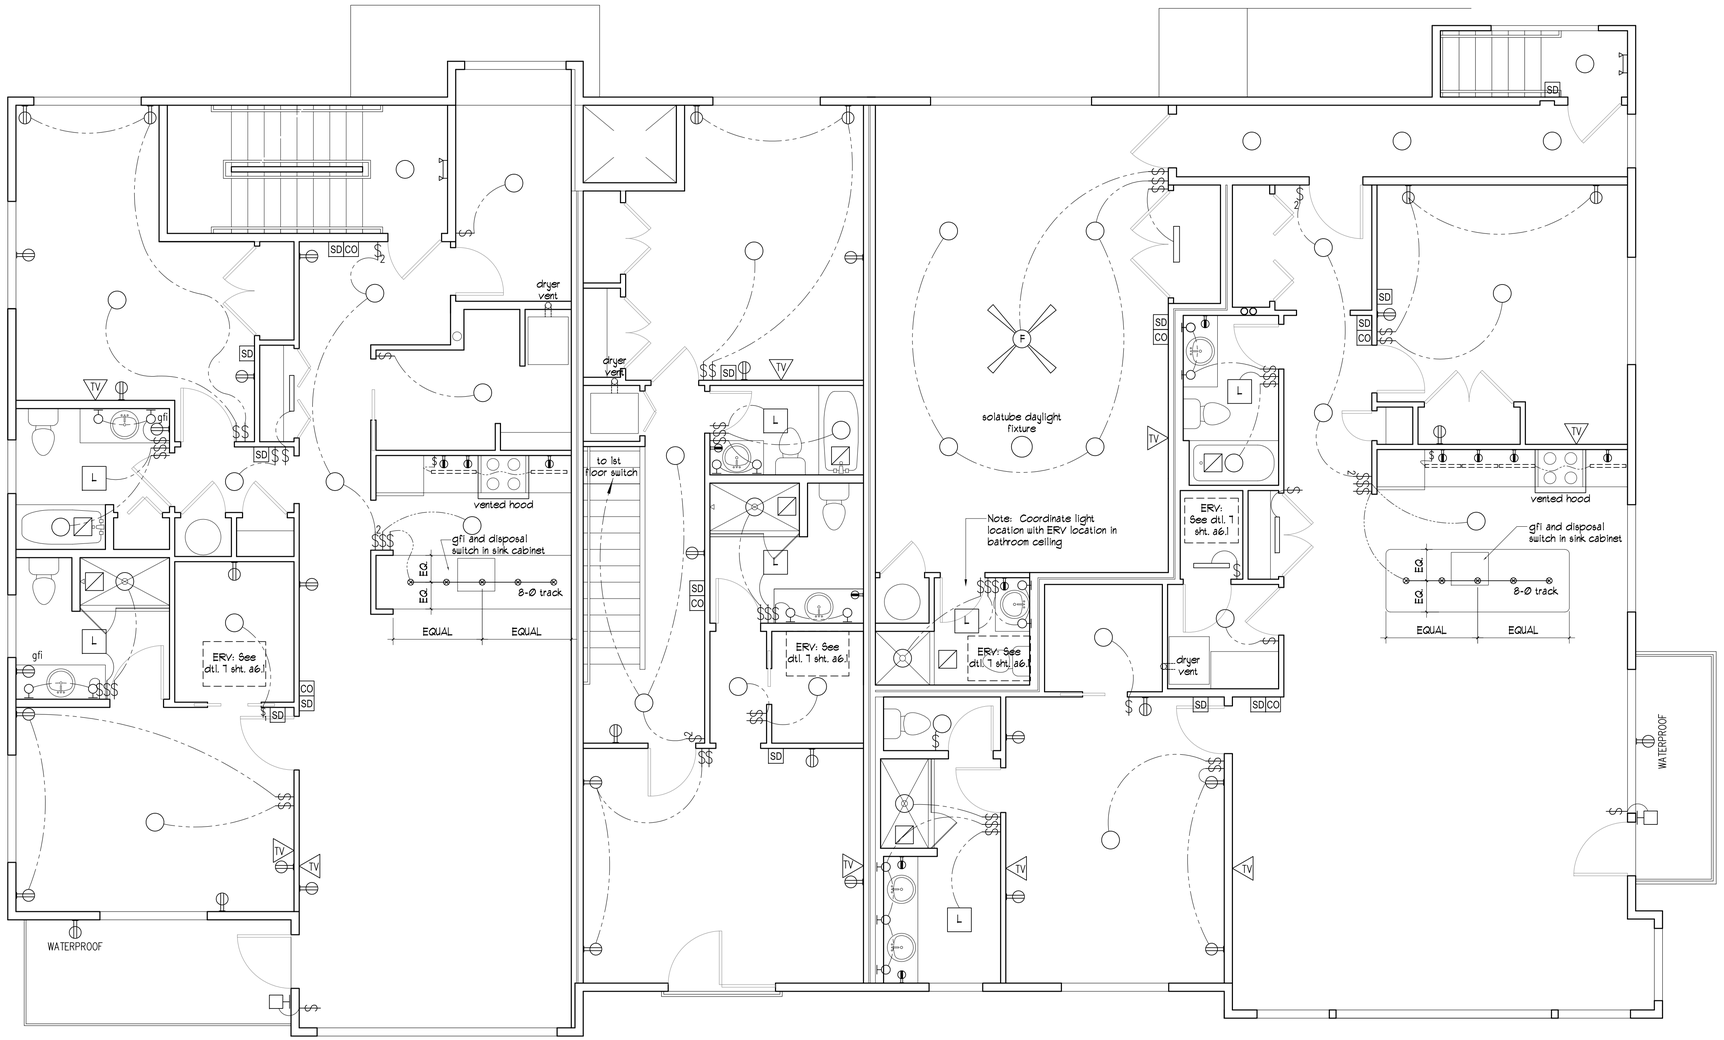

1 2nd Floor Ceililng Plan
1/4"= 1'-0"

project north

LICENSED ARCHITECT DAVID LLOYD NO. 936 STATE OF MAINE

Prepared For: New Day Farm LLC — Gorham Maine

Consultant:

Architect: ARCHETYPE architects
48 Union Wharf Portland, Maine 04101
(207) 772-6022 Fax (207) 772-4056

Project: Sheridan Street Townhouses
152 Sheridan Street Portland Maine 04101

Revisions:

Scale: 1/4" = 1'-0"

Date: March 10, 2014

SECOND FLOOR CEILING PLAN

a7.2