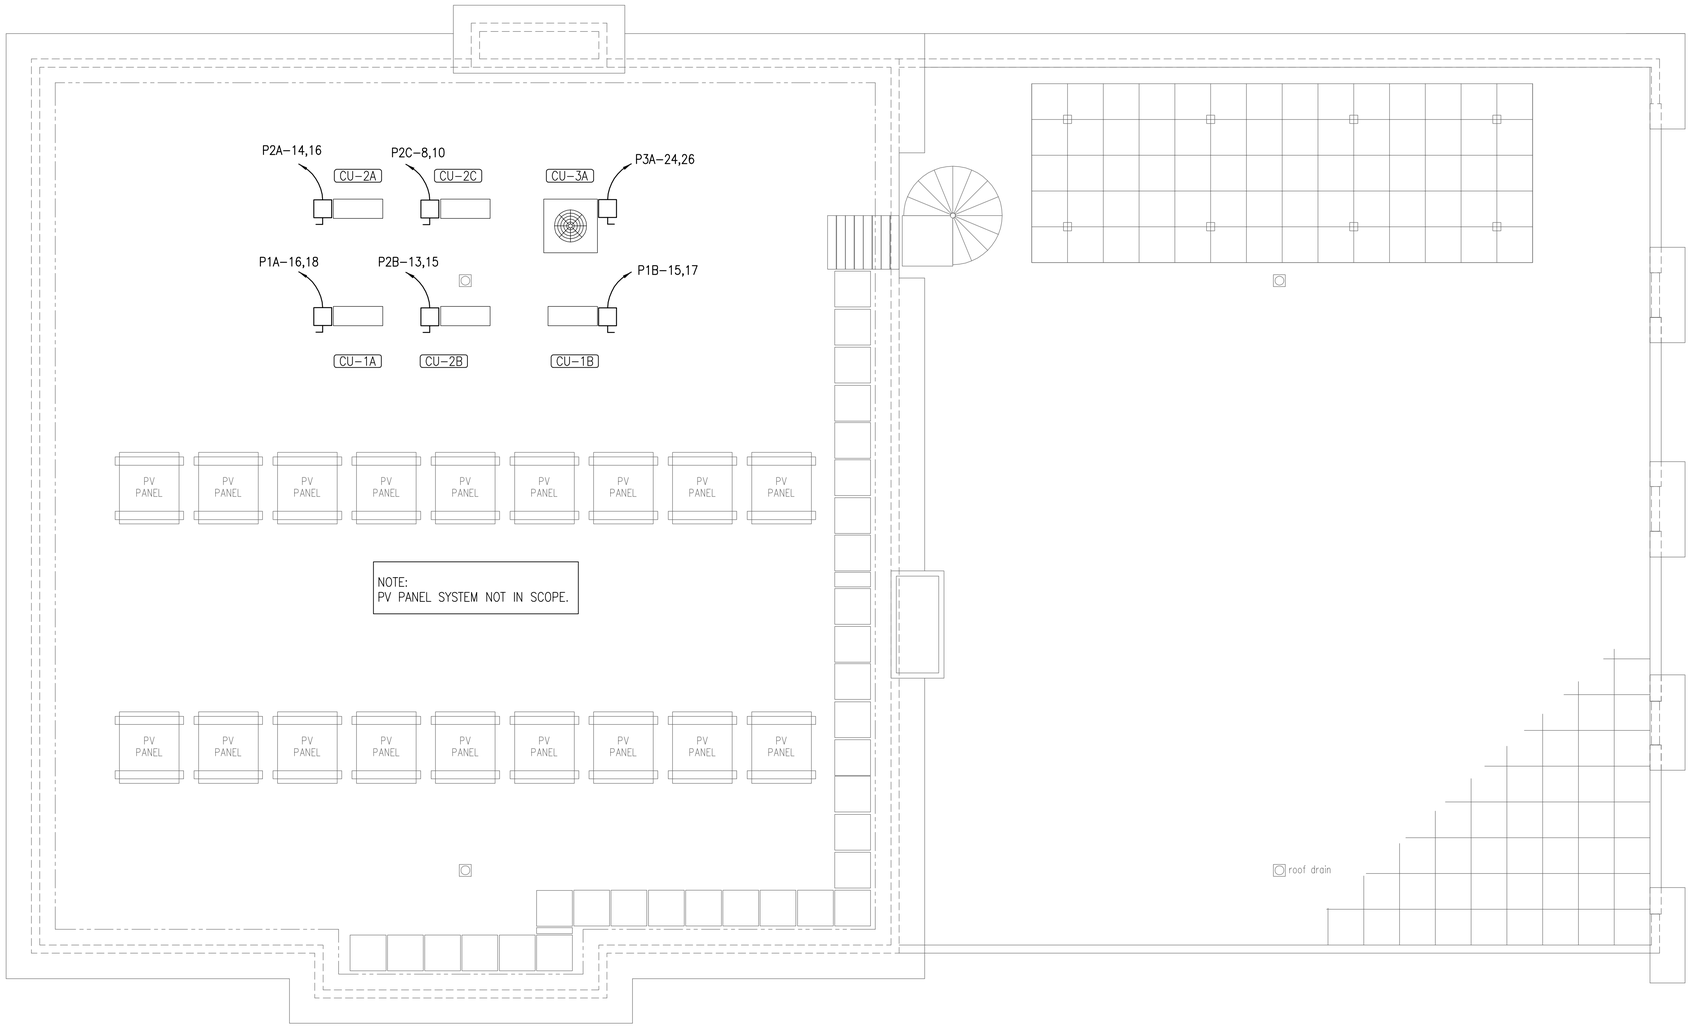

GENERAL NOTES:

1. SEE SHEET E0.0 FOR LEGEND AND GENERAL NOTES.
2. COORDINATE INFORMATION SHOWN ON ARCHITECTURAL SHEET a7.3, INCLUDING SWITCHED OUTLETS, 2-WAY SWITCHES AND SMOKE AND HEAT DETECTORS.
3. INSTALL LIGHT FIXTURES PER ARCHITECTURAL REQUIREMENTS. SEE ARCH. DRAWINGS FOR FIXTURE SCHEDULE.

1 Roof Plan
1/4"= 1'-0"

N W E S
project north

STATE OF MAINE
TODD A. CHASE
No. 9241
LICENSED
PROFESSIONAL ENGINEER

Prepared For:
New Day Farm LLC
Gorham Maine

Consultant:
VIRIDIS ENGINEERING
20 Mechanic Street
Gorham, Maine 04038
Telephone: (207) 222-0094
www.viridisengineering.com

Architect:
ARCHETYPE architects
48 Union Wharf Portland, Maine 04101
(207) 772-6022 Fax (207) 772-4056

Project:
Sheridan Street Townhouses
152 Sheridan Street
Portland Maine 04101

Revisions:

Scale: 1/4" = 1'-0"
Date: February 28, 2014

ROOF ELECTRICAL PLAN

e1.4