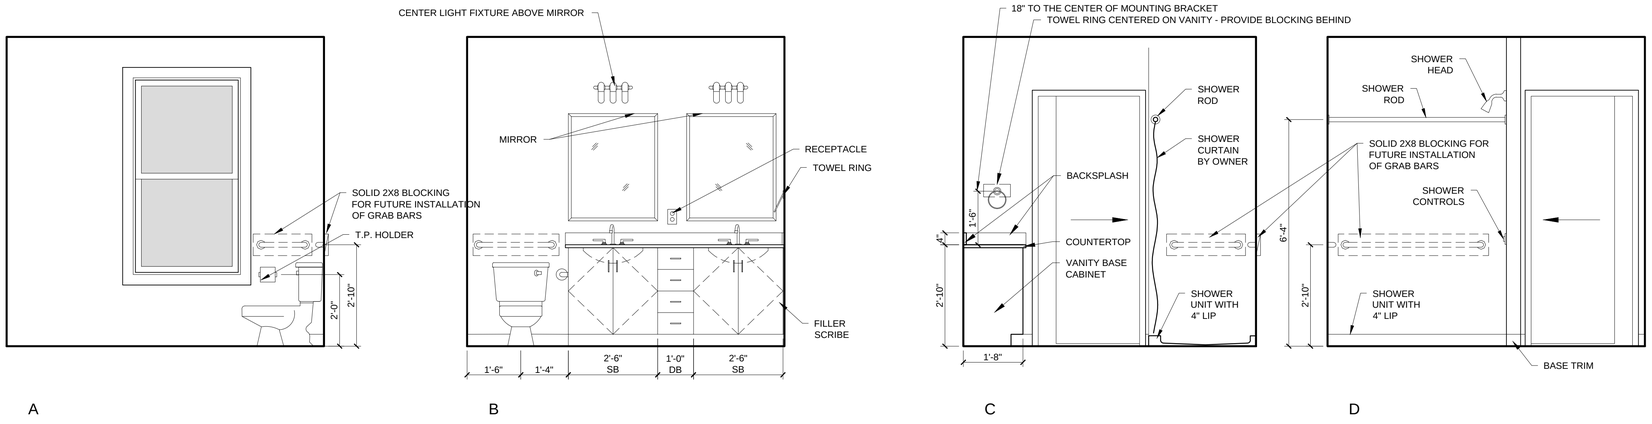

3 UNIT 401 - BATH WITH SHOWER - INTERIOR ELEVATIONS
1/2" = 1'-0"

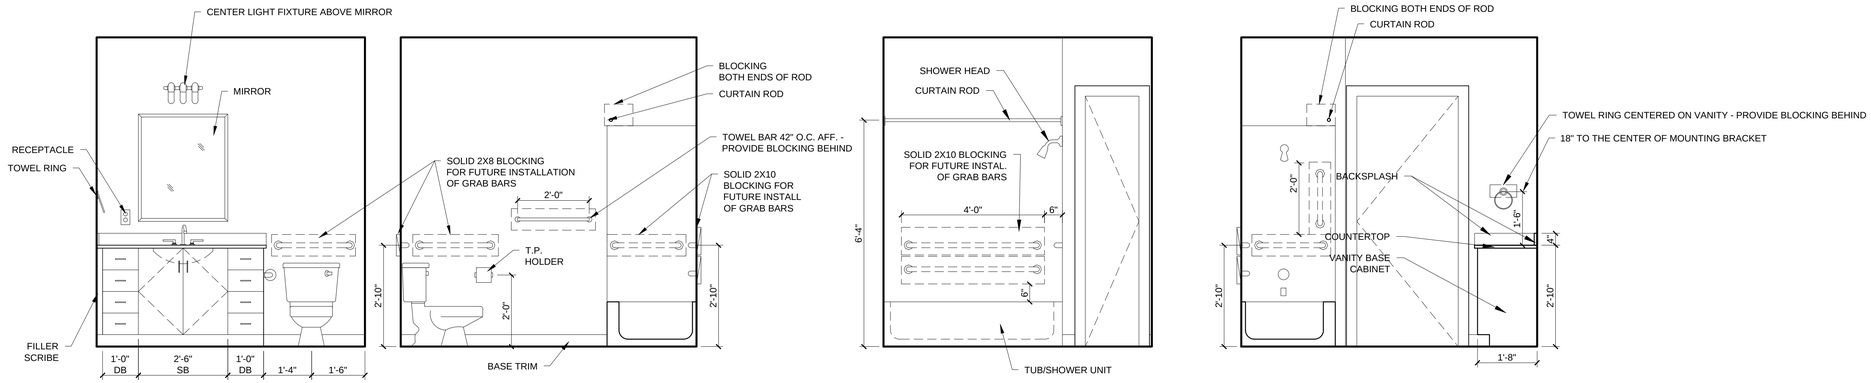

2 UNIT 401 - BATH WITH TUB - INTERIOR ELEVATIONS
1/2" = 1'-0"

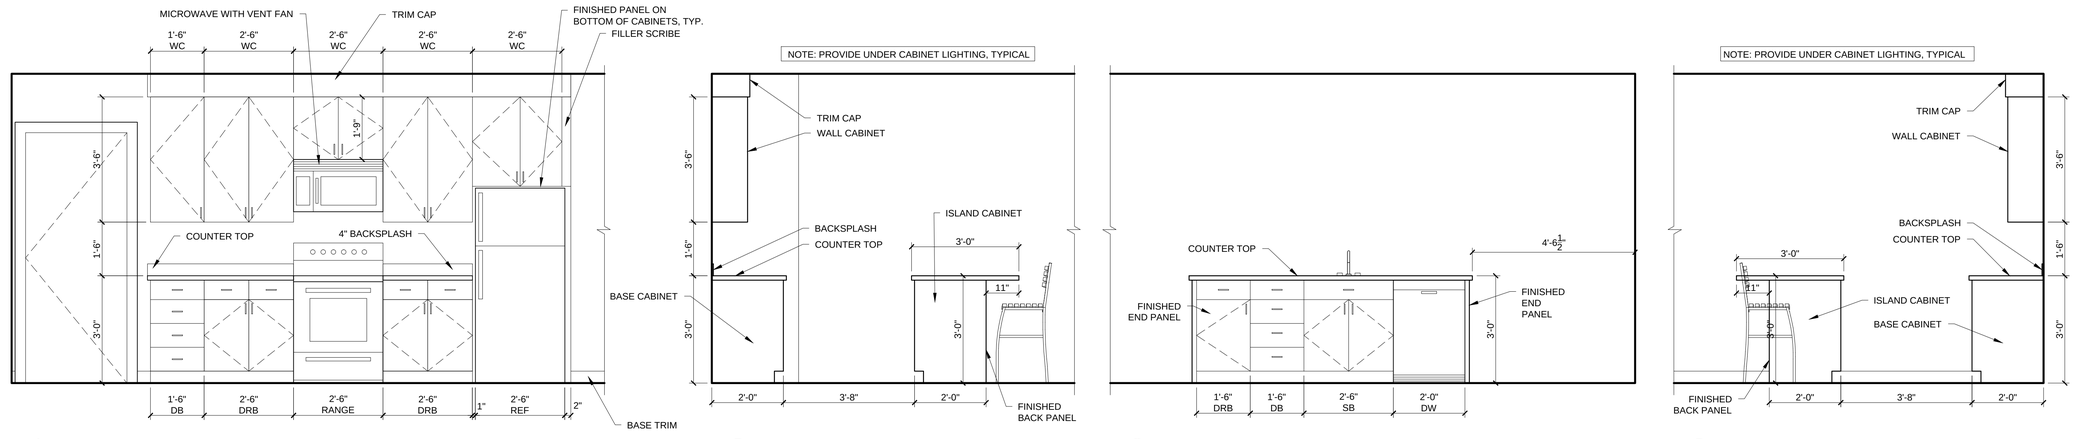

1 UNIT 401 - KITCHEN - INTERIOR ELEVATIONS
1/2" = 1'-0"

RYAN J. SENATORE
No. 3322
REGISTERED ARCHITECT
STATE OF MAINE

© 2017 RYAN SENATORE ARCHITECTURE

RESIDENCES
155 SHERIDAN STREET
PORTLAND, MAINE

RSA
RYAN SENATORE
ARCHITECTURE
565 CONGRESS STREET
PORTLAND, MAINE 04101
207-650-6414
senatorearchitecture.com

CONSULTANTS:

STRUCTURAL:
Structural Integrity
77 Oak Street
Portland, ME 04101
207-774-4614

REVISIONS:

DATE:	JANUARY 16, 2018
PROJECT No.	1604
DRAWN BY:	RRT, RJS
CHECKED BY:	RJS
SCALE:	AS NOTED

SHEET TITLE:
UNIT 401 INTERIOR ELEVATIONS

A4-23