CODE REVIEW LEGEND

- 2 HOUR SEPARATION
- 1 HOUR SEPARATION
- EXIT SIGN
- FIRE EXTINGUSHER

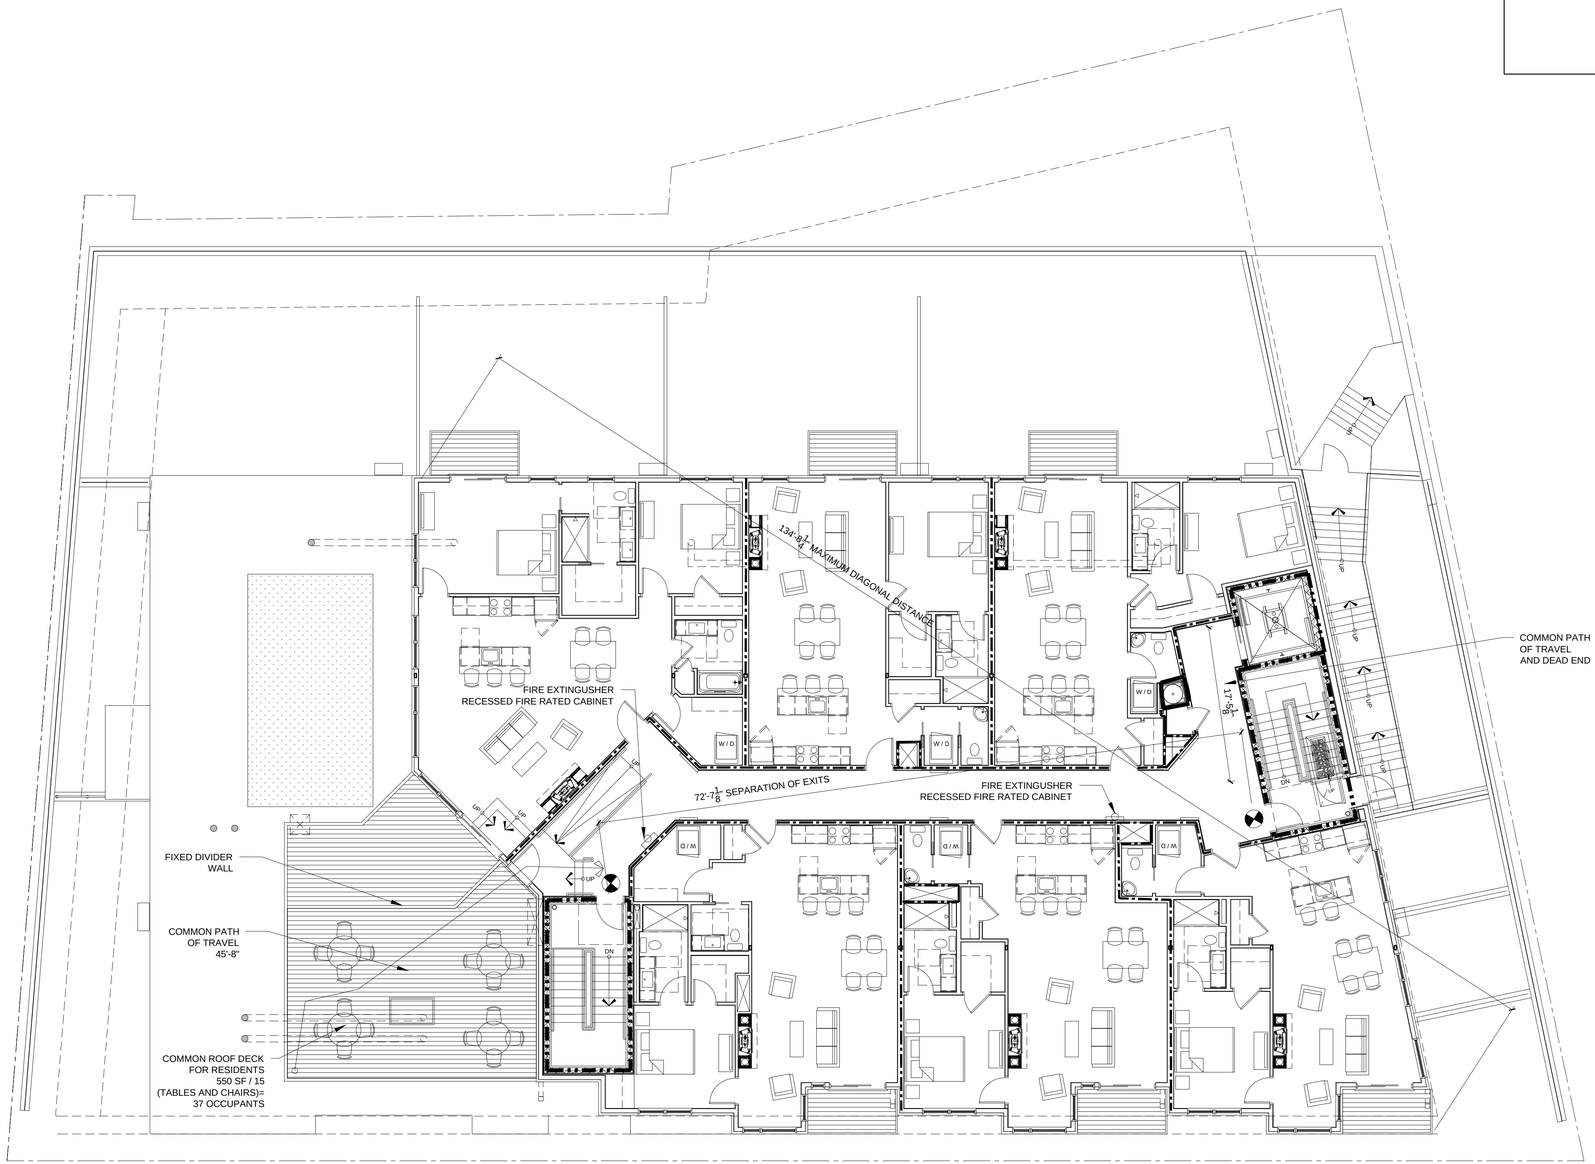

TRUE NORTH
PROJECT NORTH

0 4' 8' 16' 32'

1 FOURTH FLOOR LIFE SAFETY PLAN
1/8" = 1'-0"

REGISTERED ARCHITECT
RYAN J. SENATORE
No. 3322
STATE OF MAINE

© 2017 RYAN SENATORE ARCHITECTURE

RESIDENCES
155 SHERIDAN STREET
PORTLAND, MAINE

RSA
RYAN SENATORE
ARCHITECTURE
565 CONGRESS STREET
PORTLAND, MAINE 04101
207-650-6414
senatorearchitecture.com

CONSULTANTS:

STRUCTURAL:
Structural Integrity
77 Oak Street
Portland, ME 04101
207-774-4614

REVISIONS:

DATE:	JANUARY 16, 2018
PROJECT No.	1604
DRAWN BY:	RRT, RJS
CHECKED BY:	RJS
SCALE:	AS NOTED

SHEET TITLE:
FOURTH FLOOR LIFE SAFETY PLAN

G1-4