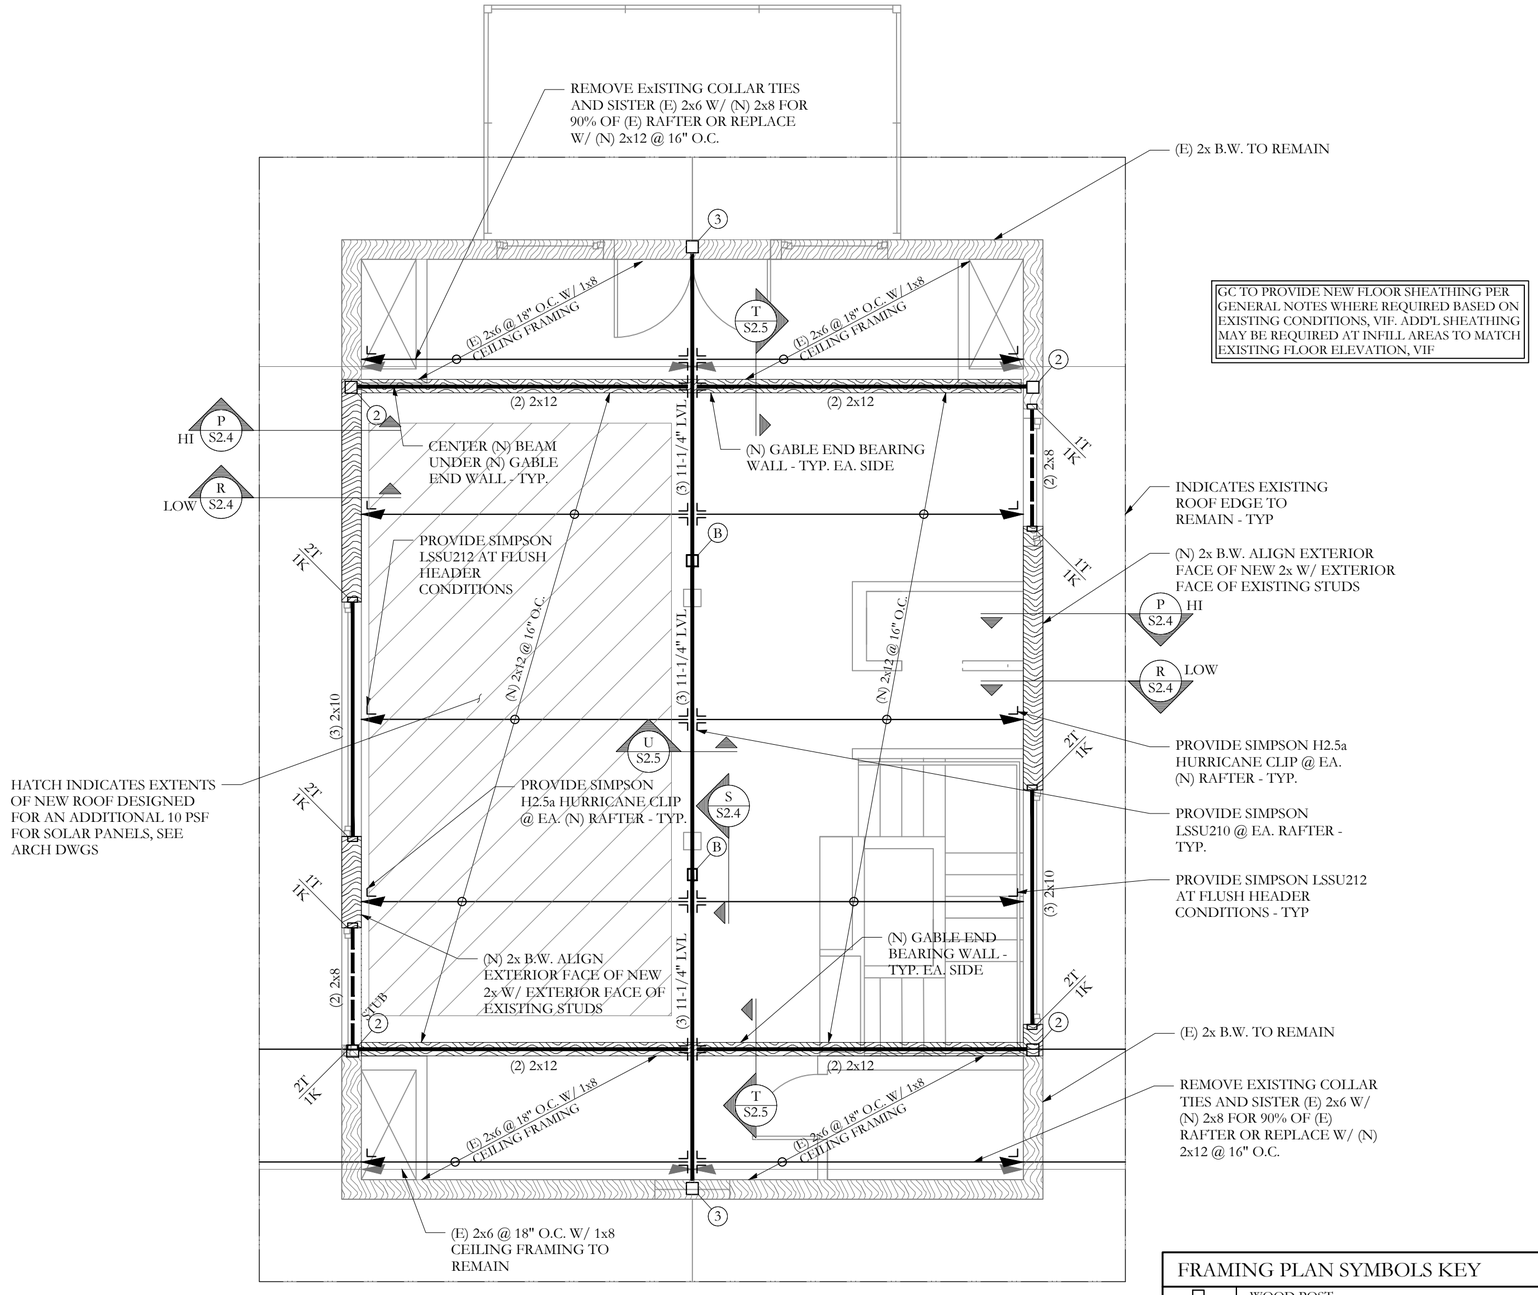

GC TO PROVIDE NEW FLOOR SHEATHING PER GENERAL NOTES WHERE REQUIRED BASED ON EXISTING CONDITIONS, VIF. ADD'L SHEATHING MAY BE REQUIRED AT INFILL AREAS TO MATCH EXISTING FLOOR ELEVATION, VIF

ROOF FRAMING PLAN

SCALE 1/4"=1'-0"

NOTES:

1. SEE S1.0 FOR GENERAL STRUCTURAL NOTES.
2. FLOOR SHEATHING TO BE 3/4" -SEE GENERAL NOTES FOR ADDITIONAL INFORMATION.
3. WALL SHEATHING TO BE 1/2" -SEE GENERAL NOTES FOR ADDITIONAL INFORMATION.
4. ROOF SHEATHING TO BE 5/8" -SEE GENERAL NOTES FOR ADDITIONAL INFORMATION.
5. ALL WOOD COLUMNS IN 2x6 WALLS SHALL BE (3) 2x6 AND IN 2x4 WALLS SHALL BE (3) 2x4, UNO.
6. ALL WOOD BEAMS ARE FLUSH, UNO.
7. ALL HEADERS ARE (2) 2x6, UNO W/ 1 TRIM & 1 KING STUD EA. SIDE

FRAMING PLAN SYMBOLS KEY

□	WOOD POST
■	STEEL COLUMN
(X)	NUMBER OF WOOD STUDS IN POST BELOW
A	COLUMN OR POST ABOVE THIS LEVEL.
B	COLUMN OR POST BELOW THIS LEVEL.
C	COLUMN OR POST CONT. THROUGH THIS LEVEL.
	JOIST BEARING
	CONTINUOUS JOIST WITH INTERMEDIATE BEARING
	FLUSH FRAMED JOIST BEARING WITH HANGER
	WOOD STUD BEARING WALL BELOW
	WOOD STUD SHEAR WALL BELOW
	WOOD STUD BEARING WALL ABOVE
	HATCHING INDICATES OVER FRAMING BY OTHERS -TYP
"X"T	NUMBER OF TRIM STUDS UNDER HEADER
"X"K	NUMBER OF KING STUDS ADJACENT TO HEADER
	INDICATES FLUSH TOP BEAM MEMBER UNO
	INDICATES DROPPED BEAM MEMBER
	INDICATES BEAM BEARING W/ HANGER -TYP

STATE OF MAINE
AARON C. JONES
No. 10968
LICENSED
PROFESSIONAL ENGINEER
03/01/18

Structural Integrity
Consulting Engineers, Inc.
46 Forest Avenue
Portland, ME, 04101
p. 207-774-4614
f. 866-733-7835
www.structuralinteg.com

BUILD WITH CONFIDENCE

©2018 Structural Integrity Consulting Engineers, Inc.

SI# 17-0229

Rachel Conly Design LLC
26 Sterling Street
Peaks Island, Maine 04108
207.766.5625
www.rachelconlydesign.com

DATE	NOTES
2017.03.01	ISSUED FOR PERMIT

Renovations to
123 Cumberland Ave.
Portland, ME

ROOF FRAMING PLAN

S1.5