1ST FLOOR PROPOSED

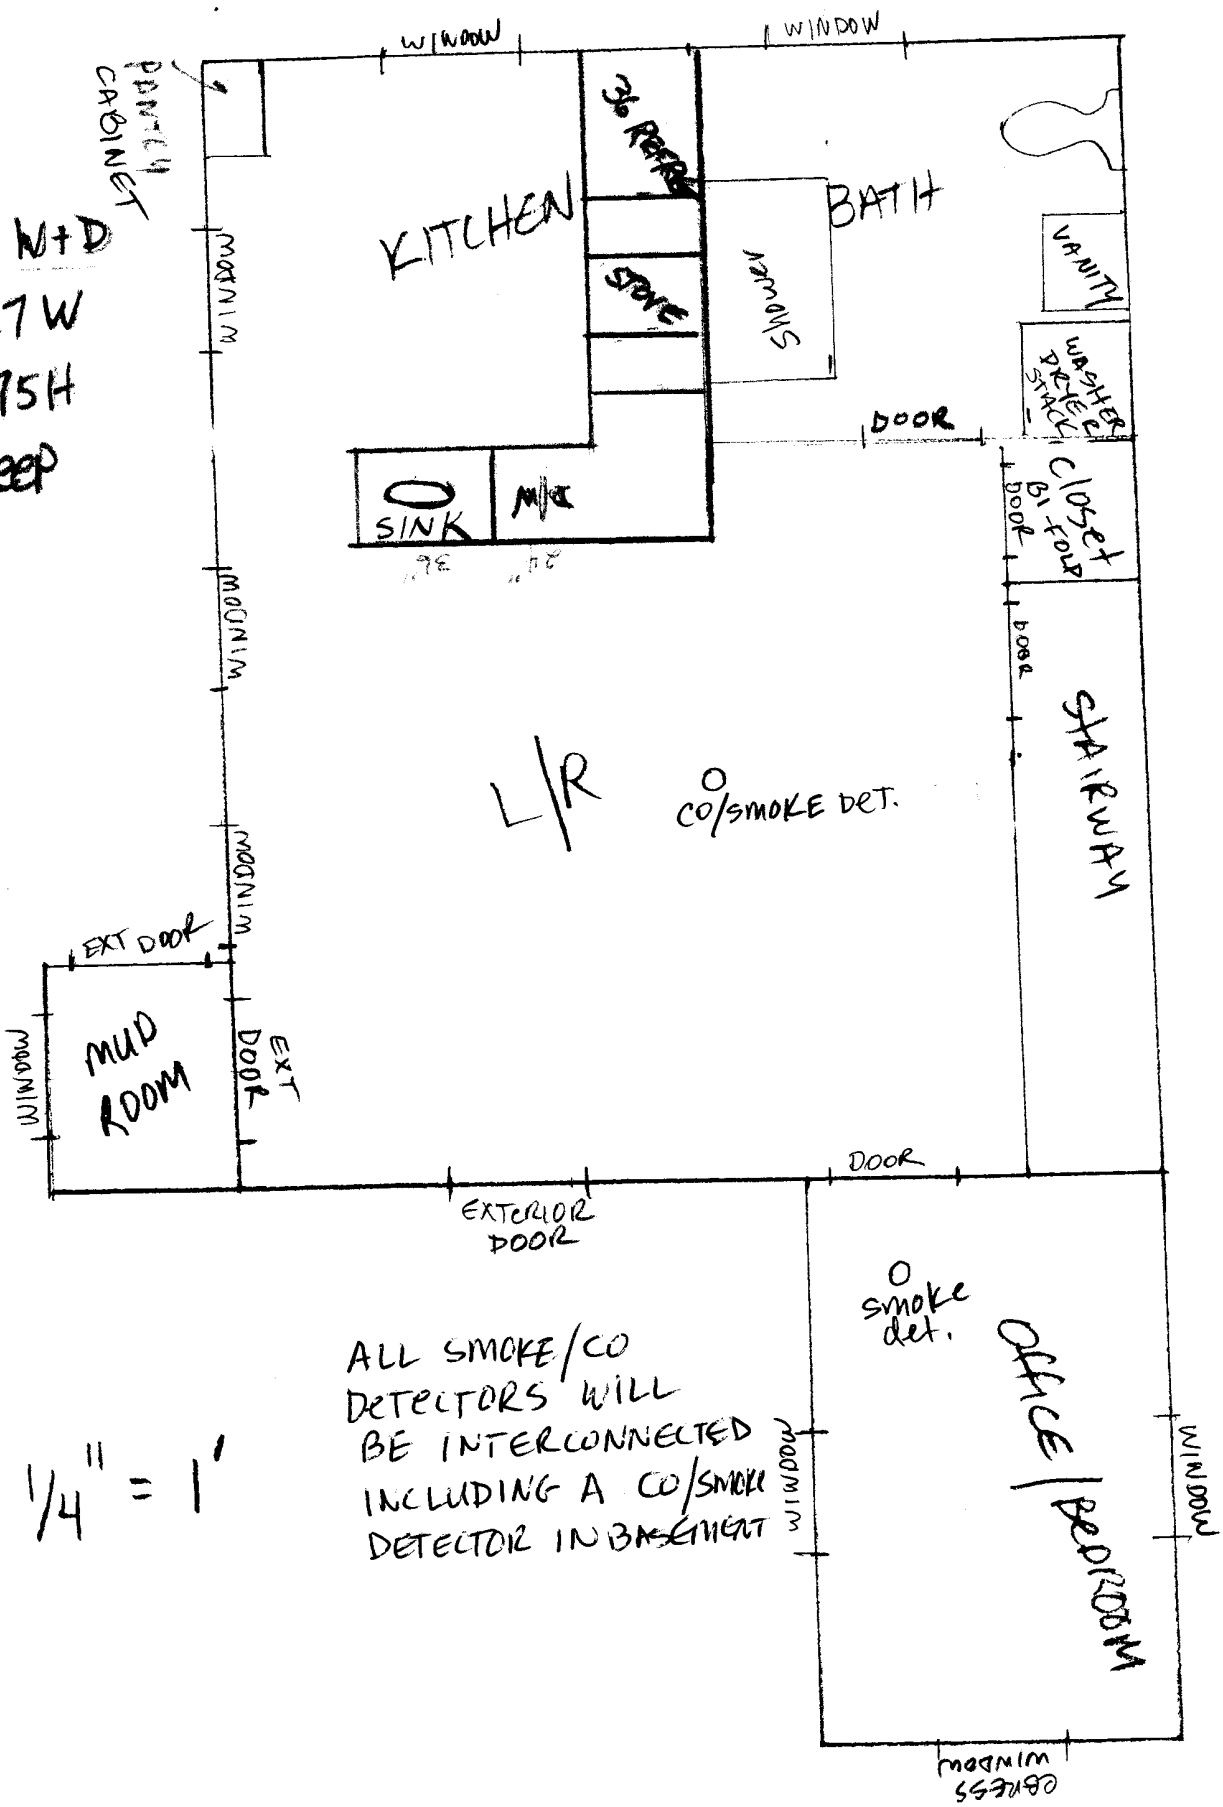

Stackable W+D
24 or 27 W
70" or 75 H
27" Deep

1/4" = 1'

ALL SMOKE/CO DETECTORS WILL BE INTERCONNECTED INCLUDING A CO/SMOKE DETECTOR IN BASEMENT