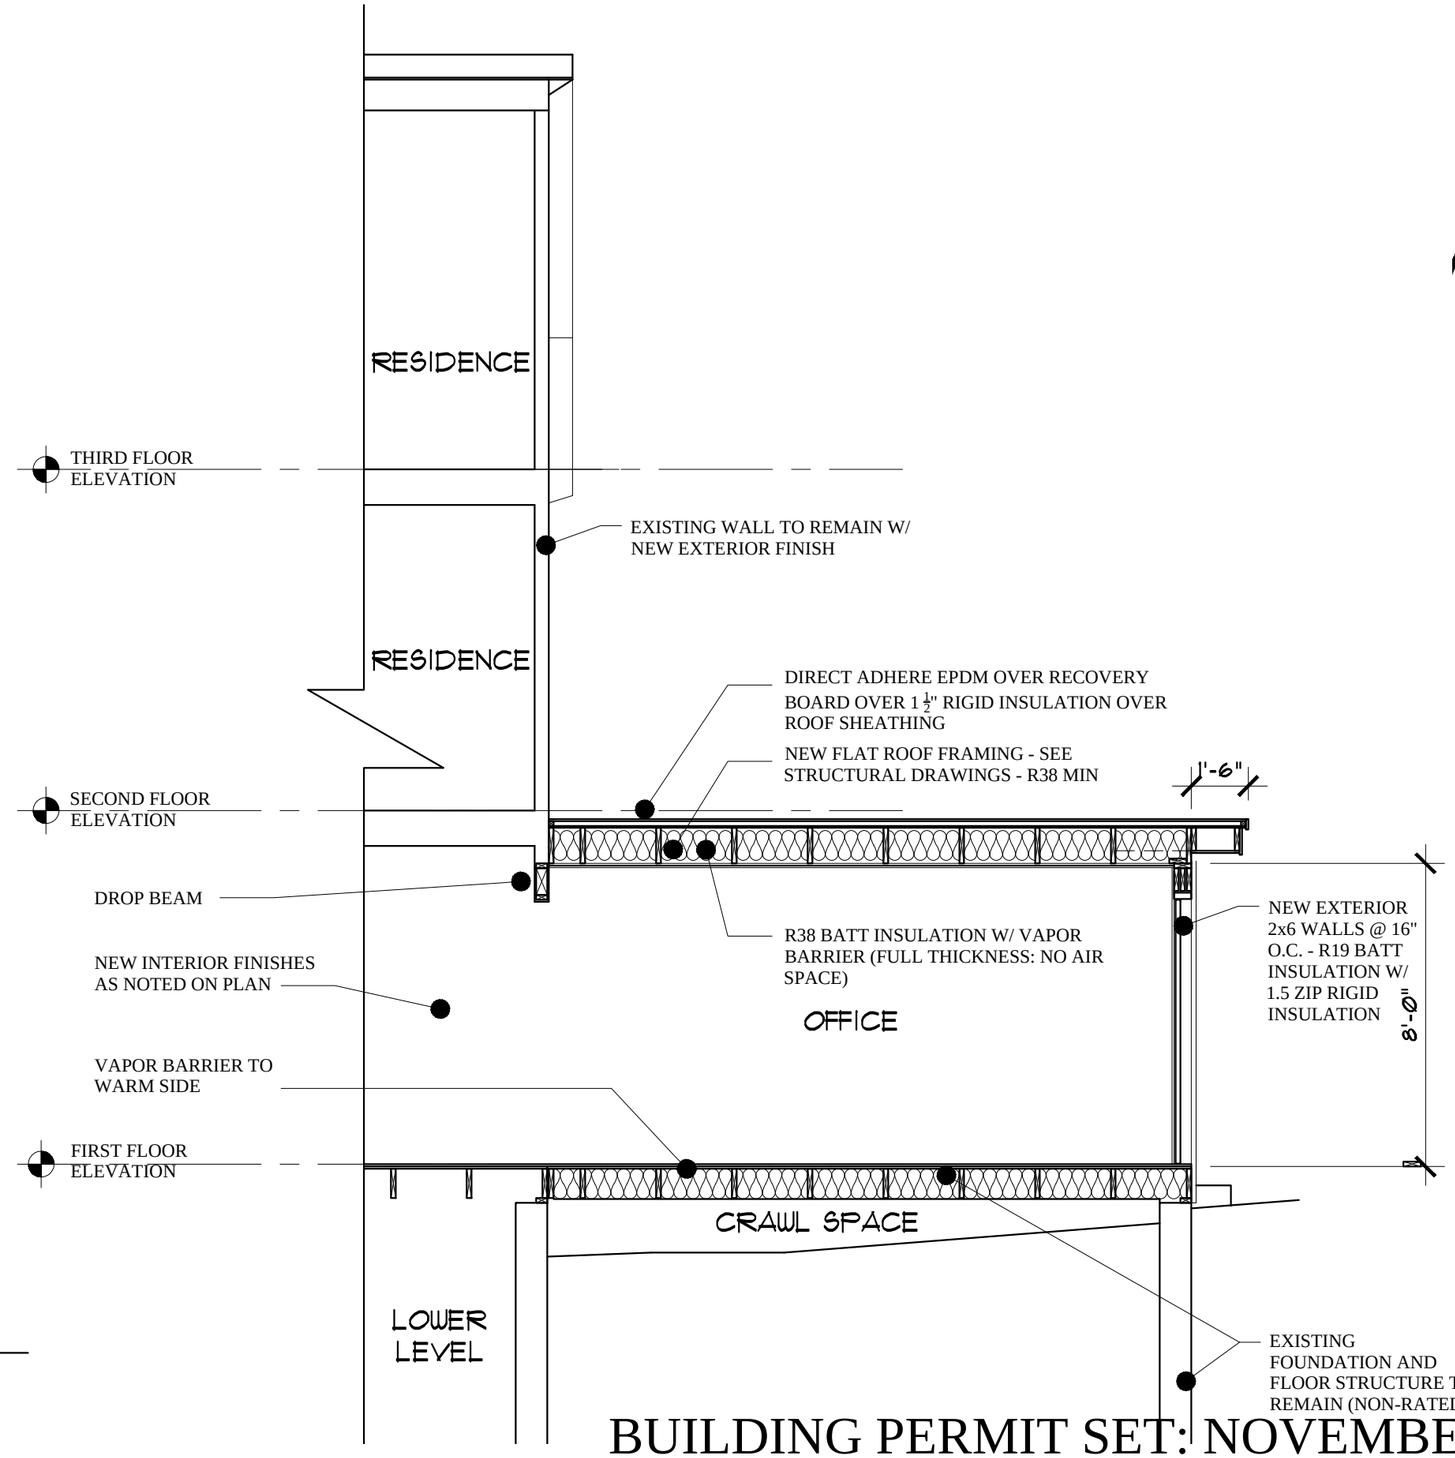

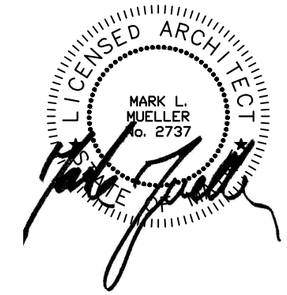

BUILDING SECTION

SCALE: 1/4"= 1'-0"

BUILDING PERMIT SET: NOVEMBER 18, 2015

NOVEMBER 18, 2015

6 EAST OXFORD STREET LLC

6 Oxford STREET
PORTLAND, MAINE

A-3.1