6 Oxford st

Scale 1/4" = 1'
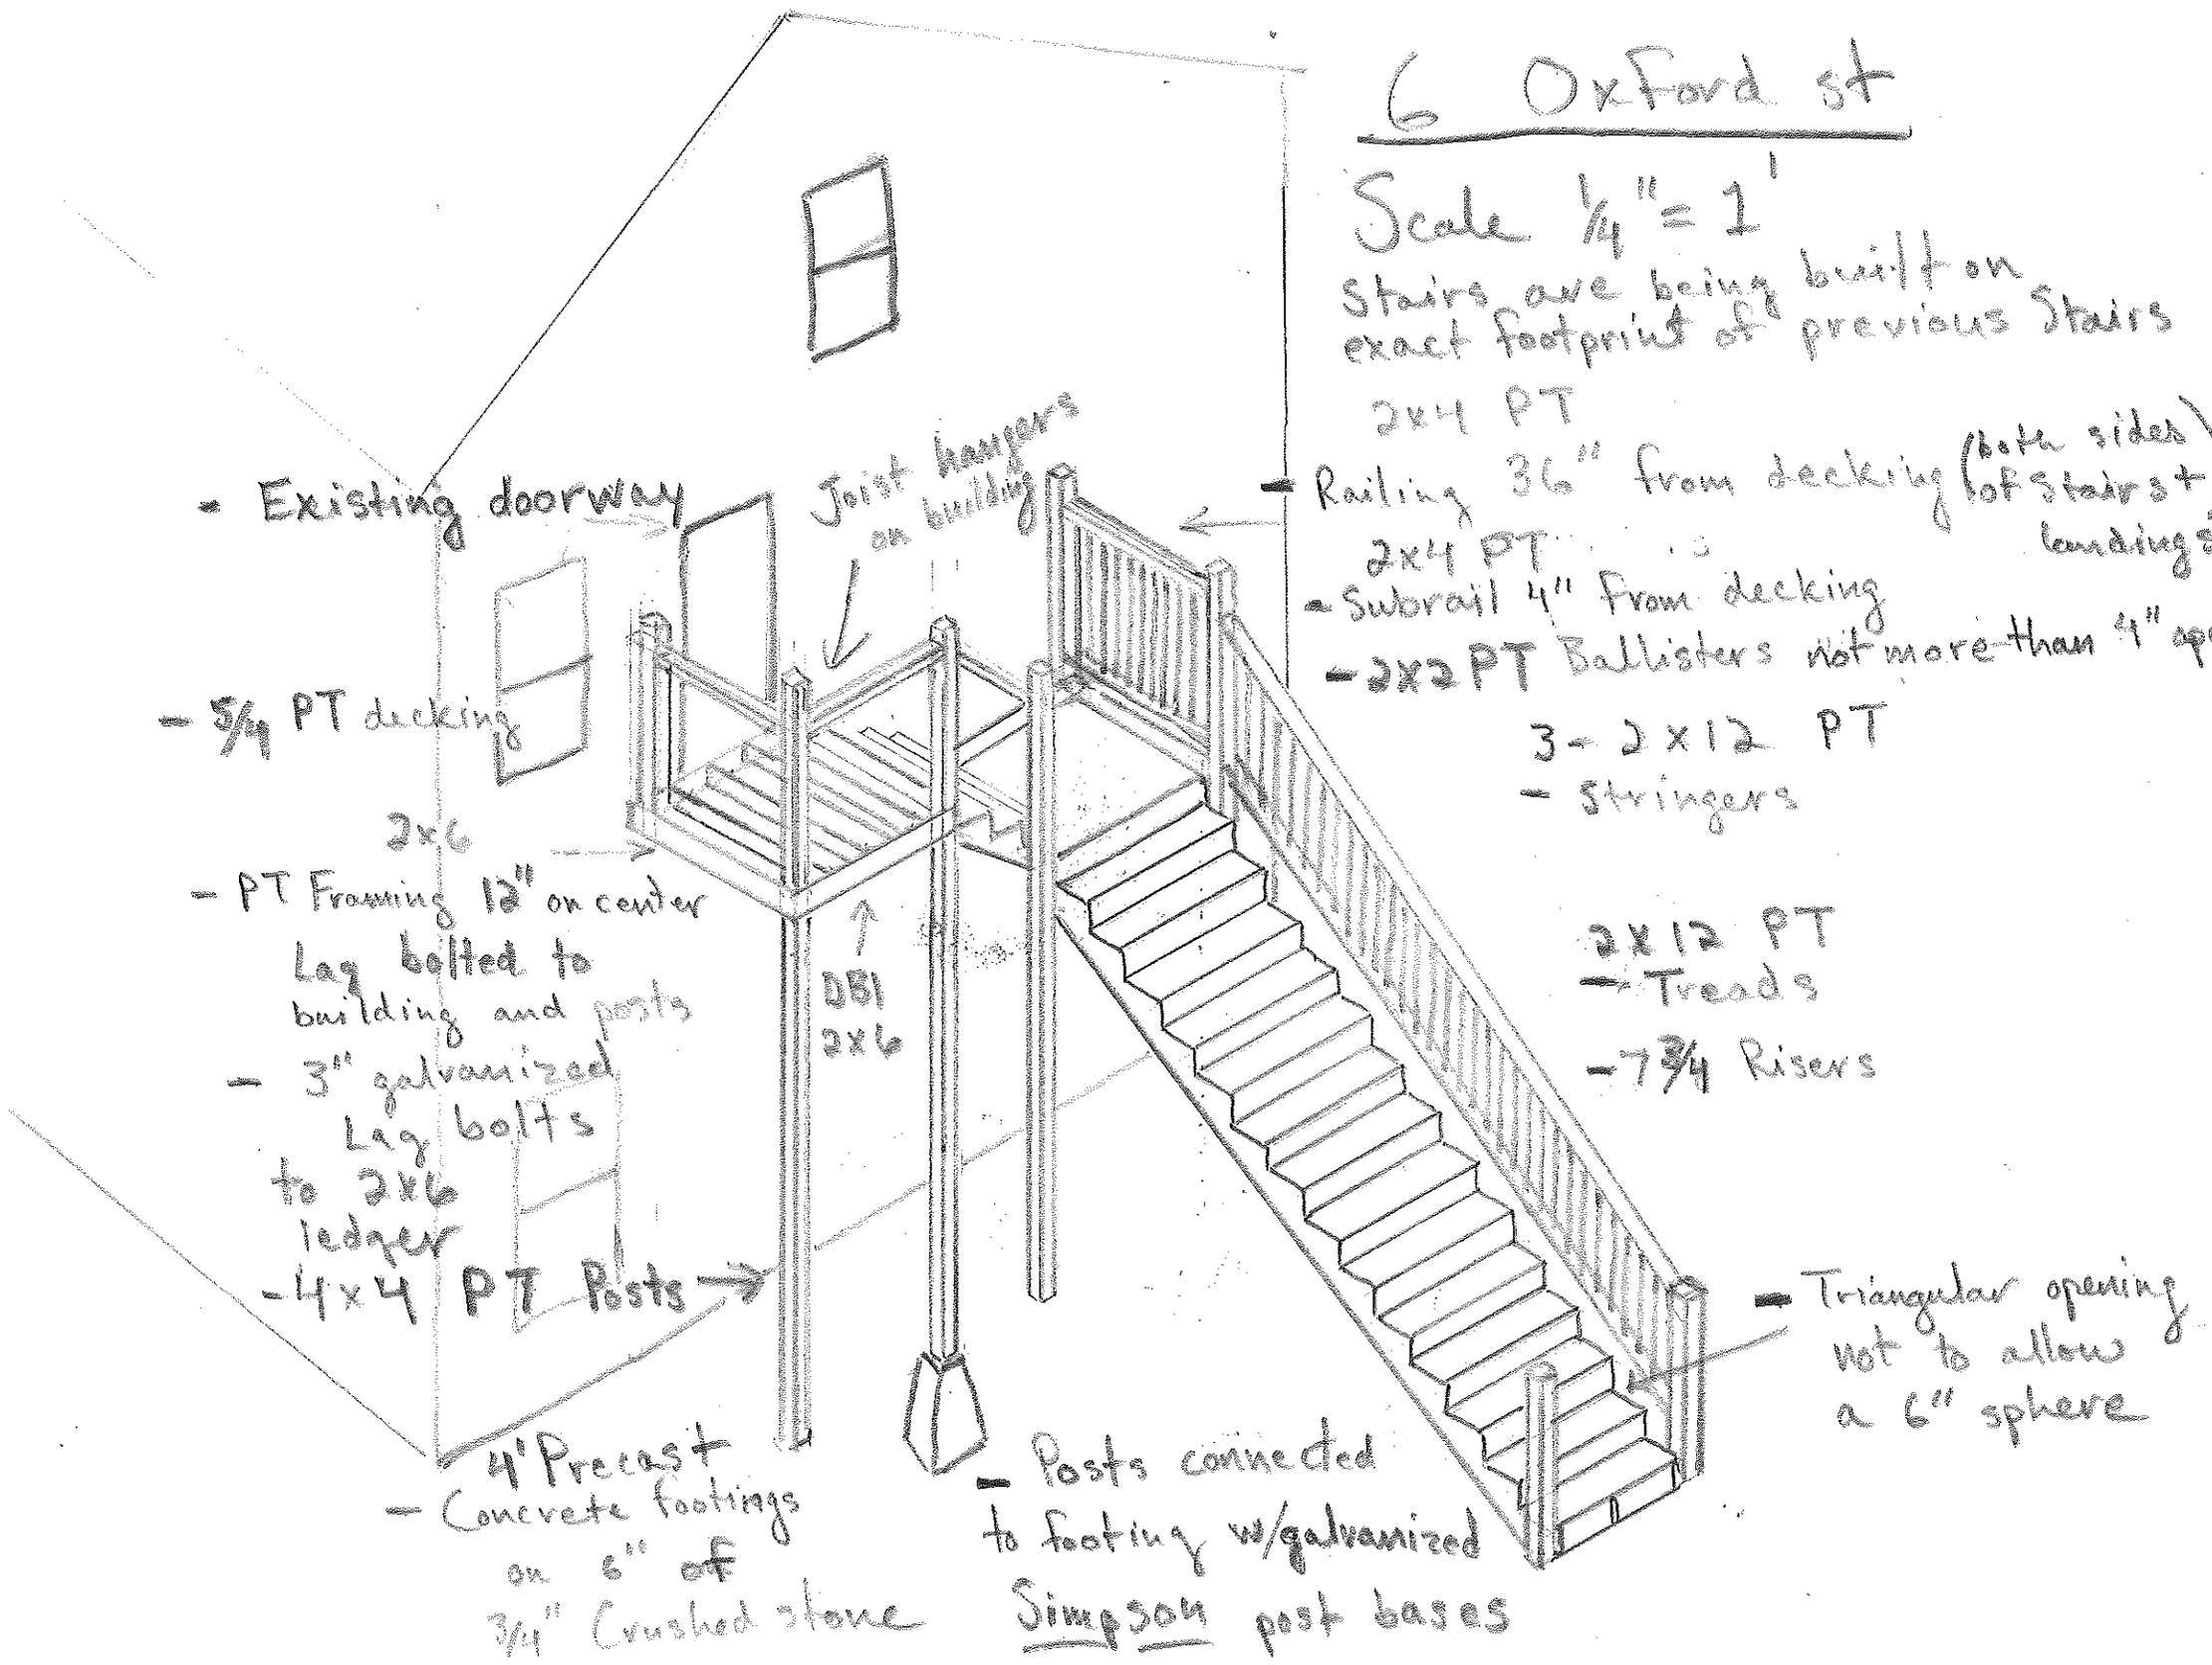
Stairs are being built on exact footprint of previous stairs