2 Site Section
Scale: 1/4" = 1'-0"

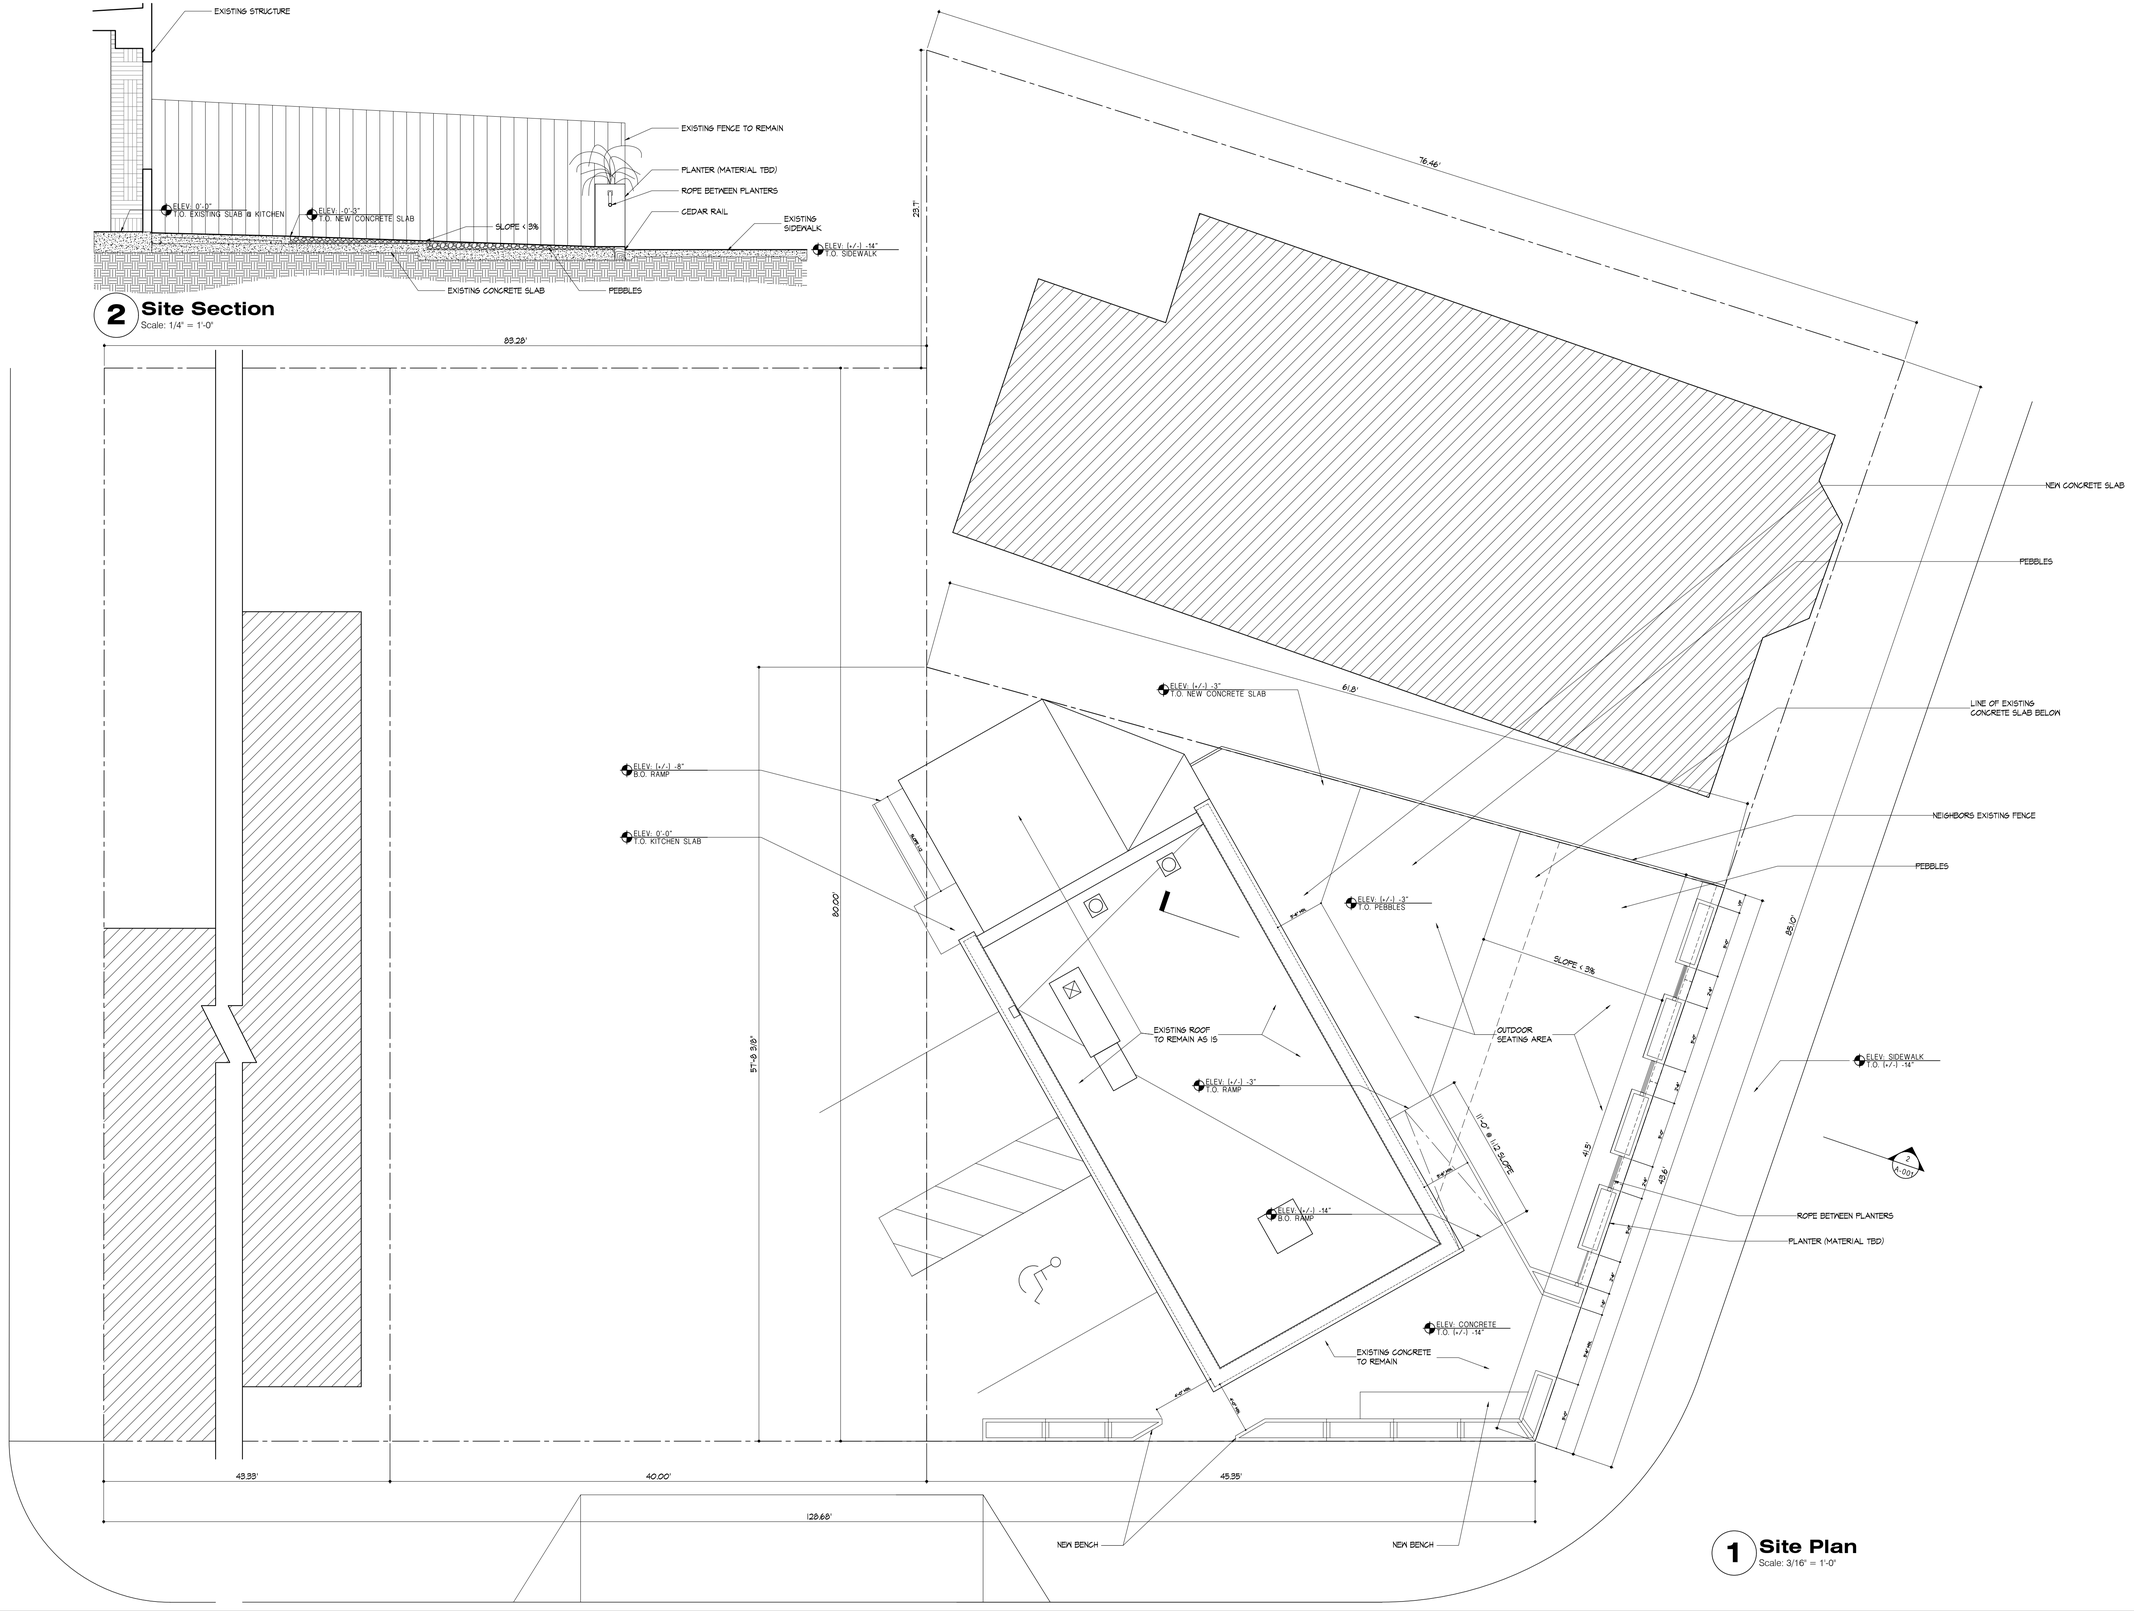

1 Site Plan
Scale: 3/16" = 1'-0"

Bob's Clam Hut
109 Cumberland Avenue
Portland, Maine

OWNER

Bob's Clam Hut
315 U.S. Route 1
Kittery, Maine
Telephone: (207) 439-4233

Contact: Michael Landgarten

DESIGNER

Paul Bennett Architect PC
25 West 31st Street, Floor 7
New York, New York 10001
Telephone: (212) 209-1177

Contact: Lisa Wright

ENGINEER

Bennett Engineering, Inc.
7 Bennett Road, P.O. Box 297
Freeport, ME 04032
Telephone: (207) 865-9475

Contact: William Bennett

KITCHEN CONSULTANT

TriMark
505 Collins Street
South Attelboro, MA 02703-8039
Telephone: (508) 399-6000

Contact: Ed Dresser

DOB REVISIONS:
12-FEBRUARY-2018

REV. NO	DATE	COMMENTS

PROJECT

Bob's Clam Hut
109 Cumberland Avenue
Portland, Maine

TITLE

Removal Plans & Elevations

DWG NO.

A-001.00

SEAL & SIGNATURE

PAGE 5 OF 15

SCALE 3/8" - 1'-0"

ISSUED 29-DECEMBER-2017

REVISION 12-FEB.-2018

DESIGNER
PAUL BENNETT ARCHITECT PC
25 WEST 31ST STREET, NEW YORK, NEW YORK 10014
TEL (212) 209-1177