Key:

■ New Door

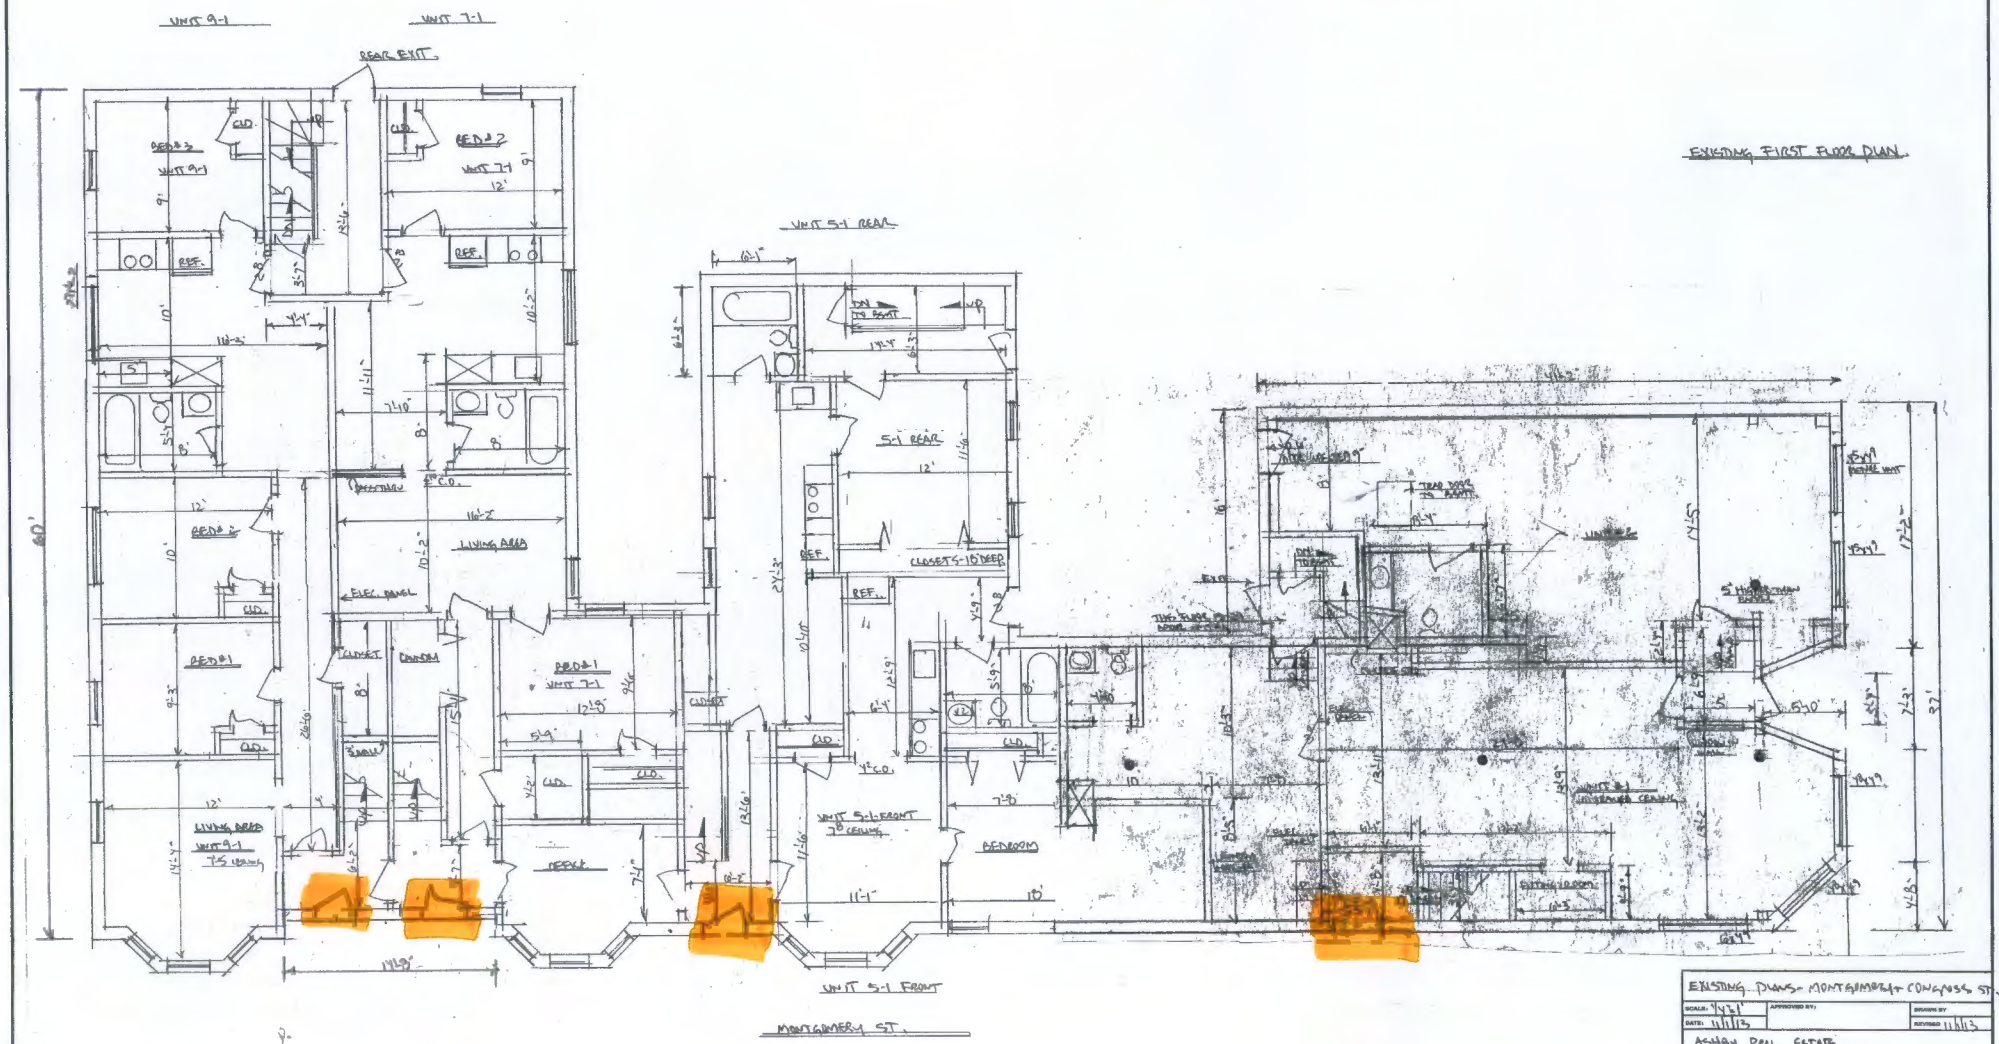

EXISTING PLANS- MONTGOMERY + CONGRESS ST.

SCALE: 1/4"=1'

DATE: 11/11/13

APPROVED BY:

DRAWN BY

REVISED 11/11/13

ASHBY REAL ESTATE

DRAWING NUMBER 2 of 5