FLOOR PLAN FOR 229 CONGRESS ST., PORTLAND, ME

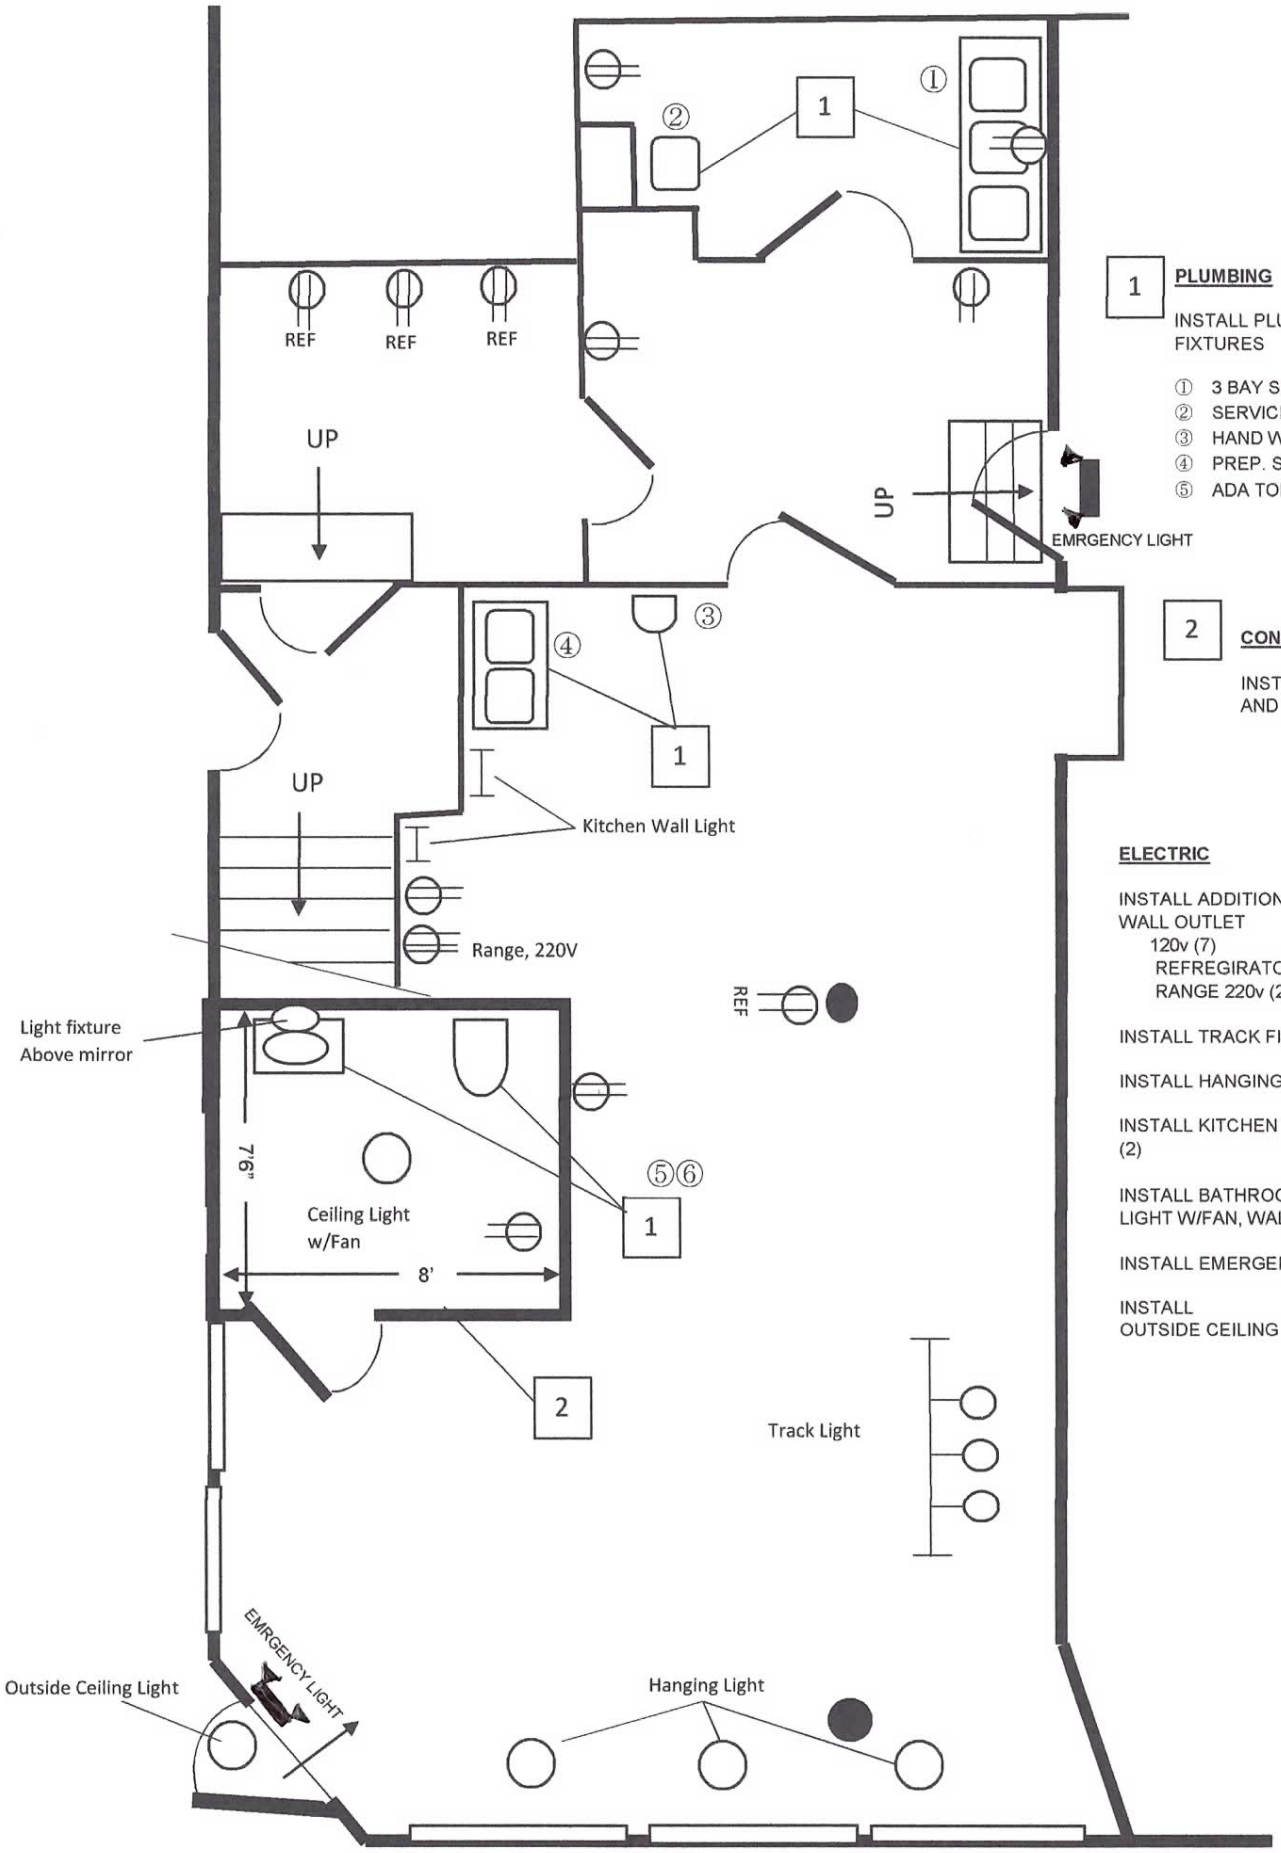

1 PLUMBING

INSTALL PLUMBING AND FIXTURES

① 3 BAY SINK
② SERVICE SINK
③ HAND WASH SINK
④ PREP. SINK
⑤ ADA TOILET & SINK

2 CONSTRUCION

INSTALL NEW WALL AND DOOR

ELECTRIC

INSTALL ADDITIONAL WALL OUTLET
- 120v (7)
- REFREGIRATOR (4)
- RANGE 220v (2)

INSTALL TRACK FIXTURES (1)

INSTALL HANGING LIGHT (3)

INSTALL KITCHEN WALL LIGHT (2)

INSTALL BATHROOM LIGHT W/FAN, WALL LIGHT

INSTALL EMERGENCY LIGHT (2)

INSTALL OUTSIDE CEILING LIGHT (1)