


6 TYPICAL GUARD AND HANDRAIL BETWEEN FLIGHTS AT STAIR #1
SCALE: 3" = 1'-0"

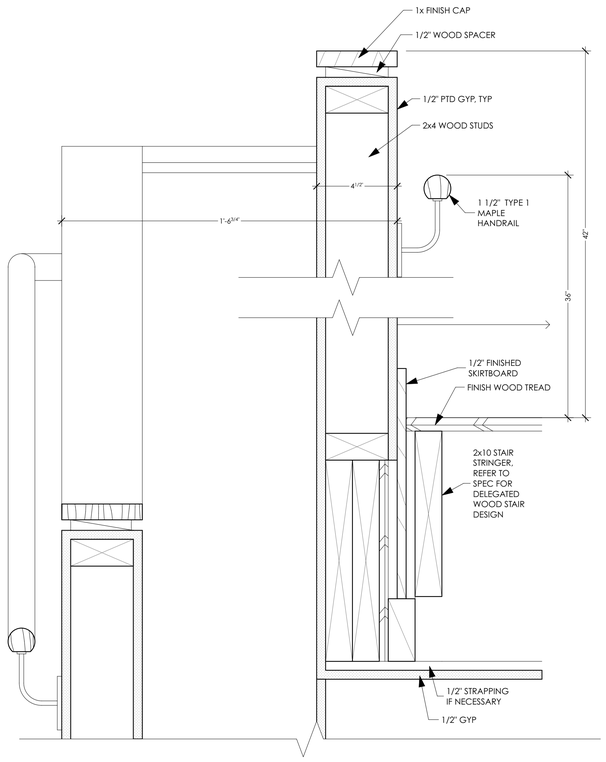


7 TYPICAL STAIR DETAIL
SCALE: 3" = 1'-0"




5 STAIR TOWER #1 SECTION
SCALE: 3/8" = 1'-0"

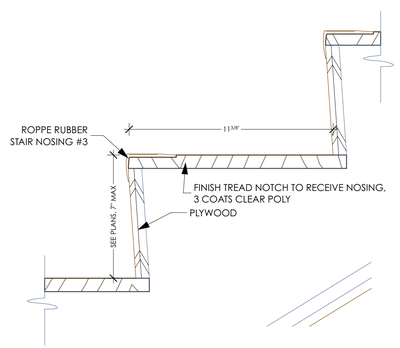


4 STAIR 1 PLAN - 5TH FLOOR
SCALE: 1/2" = 1'-0"

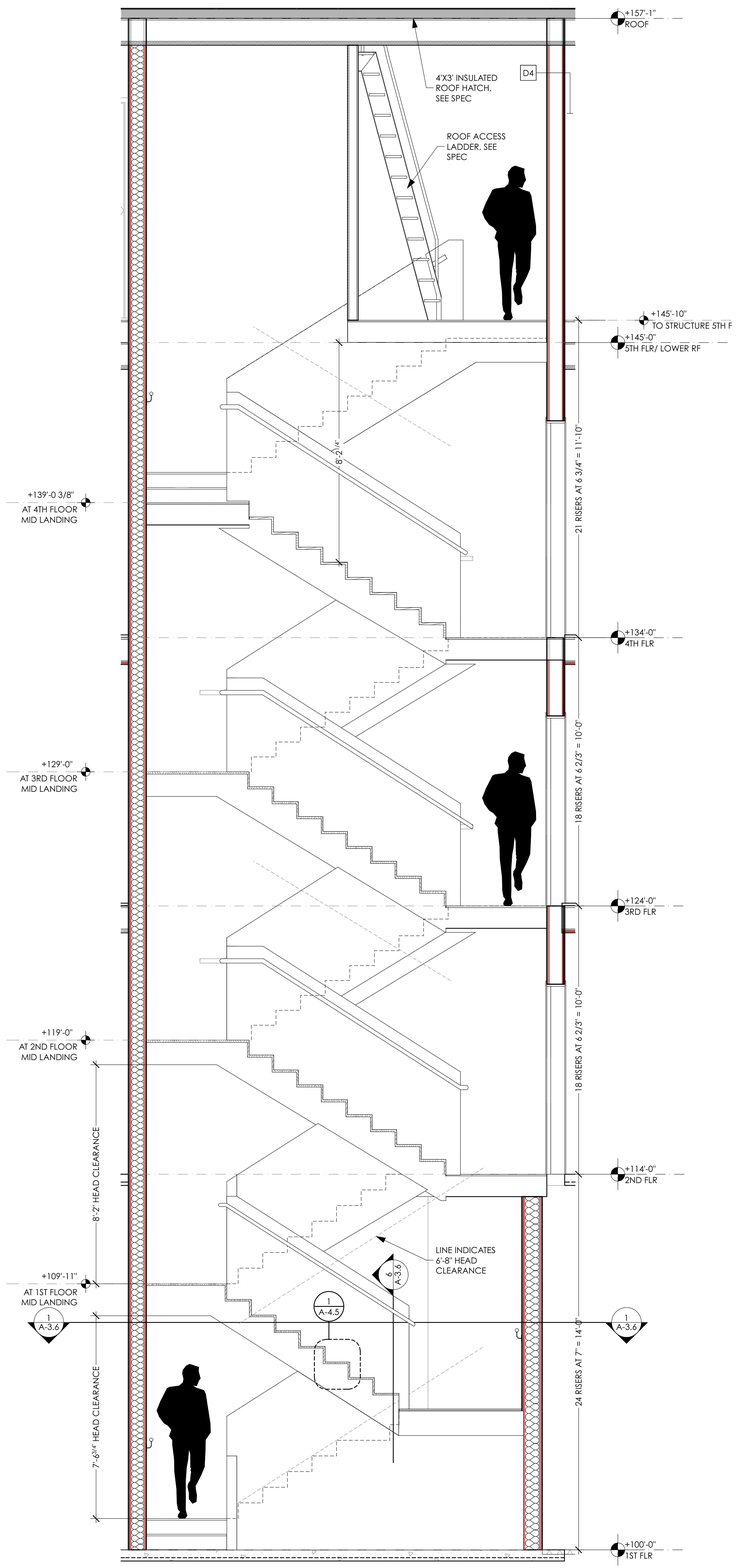


3 STAIR 1 PLAN - TYP. FLOOR
SCALE: 1/2" = 1'-0"

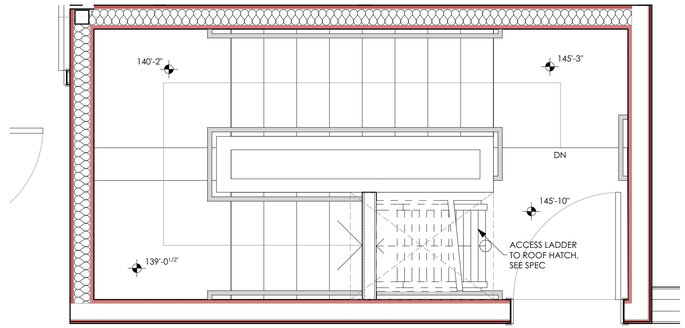


2 STAIR 1 PLAN - 2ND FLOOR
SCALE: 1/2" = 1'-0"

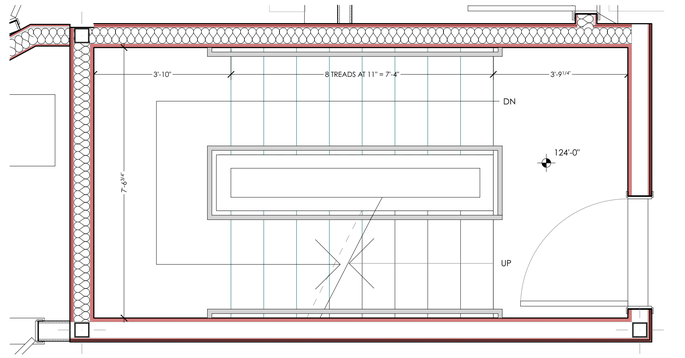


1 STAIR 1 PLAN- 1ST FLOOR
SCALE: 1/2" = 1'-0"

CALEB JOHNSON
ARCHITECTS + BUILDERS
110 EXCHANGE ST. FLOOR 2 PORTLAND, ME 04101
T: 207.283.8777 F: 207.283.8778 C.JAB.ME

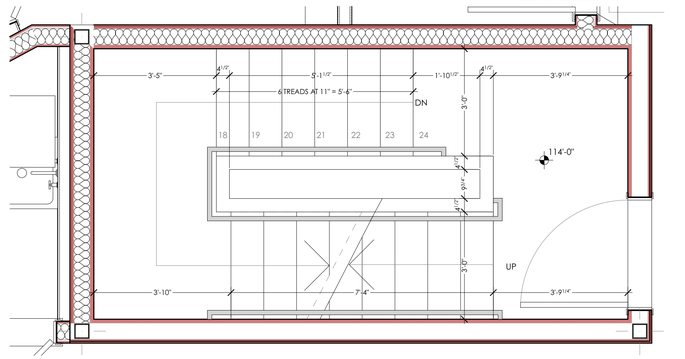LICENSED ARCHITECT
CALEB M. JOHNSON
No. ARC4209
STATE OF MAINE

PERMIT SET

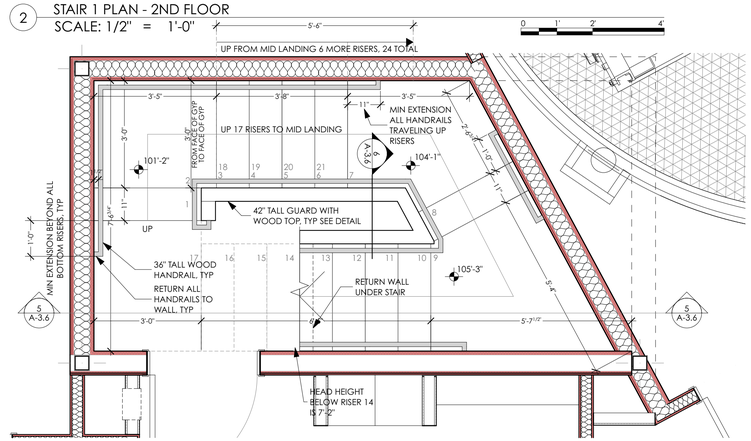DRAFTSPERSON: Patrick Boothe, AIA, Josh Jacques
DATE OF ISSUE: 7/7/21
PROJECT STATUS: Permit Set

**221 Congress Street**
**Hay Runner Block**
221 BLOCK, LLC
221 Congress Street Portland ME 04101

STAIR 1 DETAILS
A-3.6