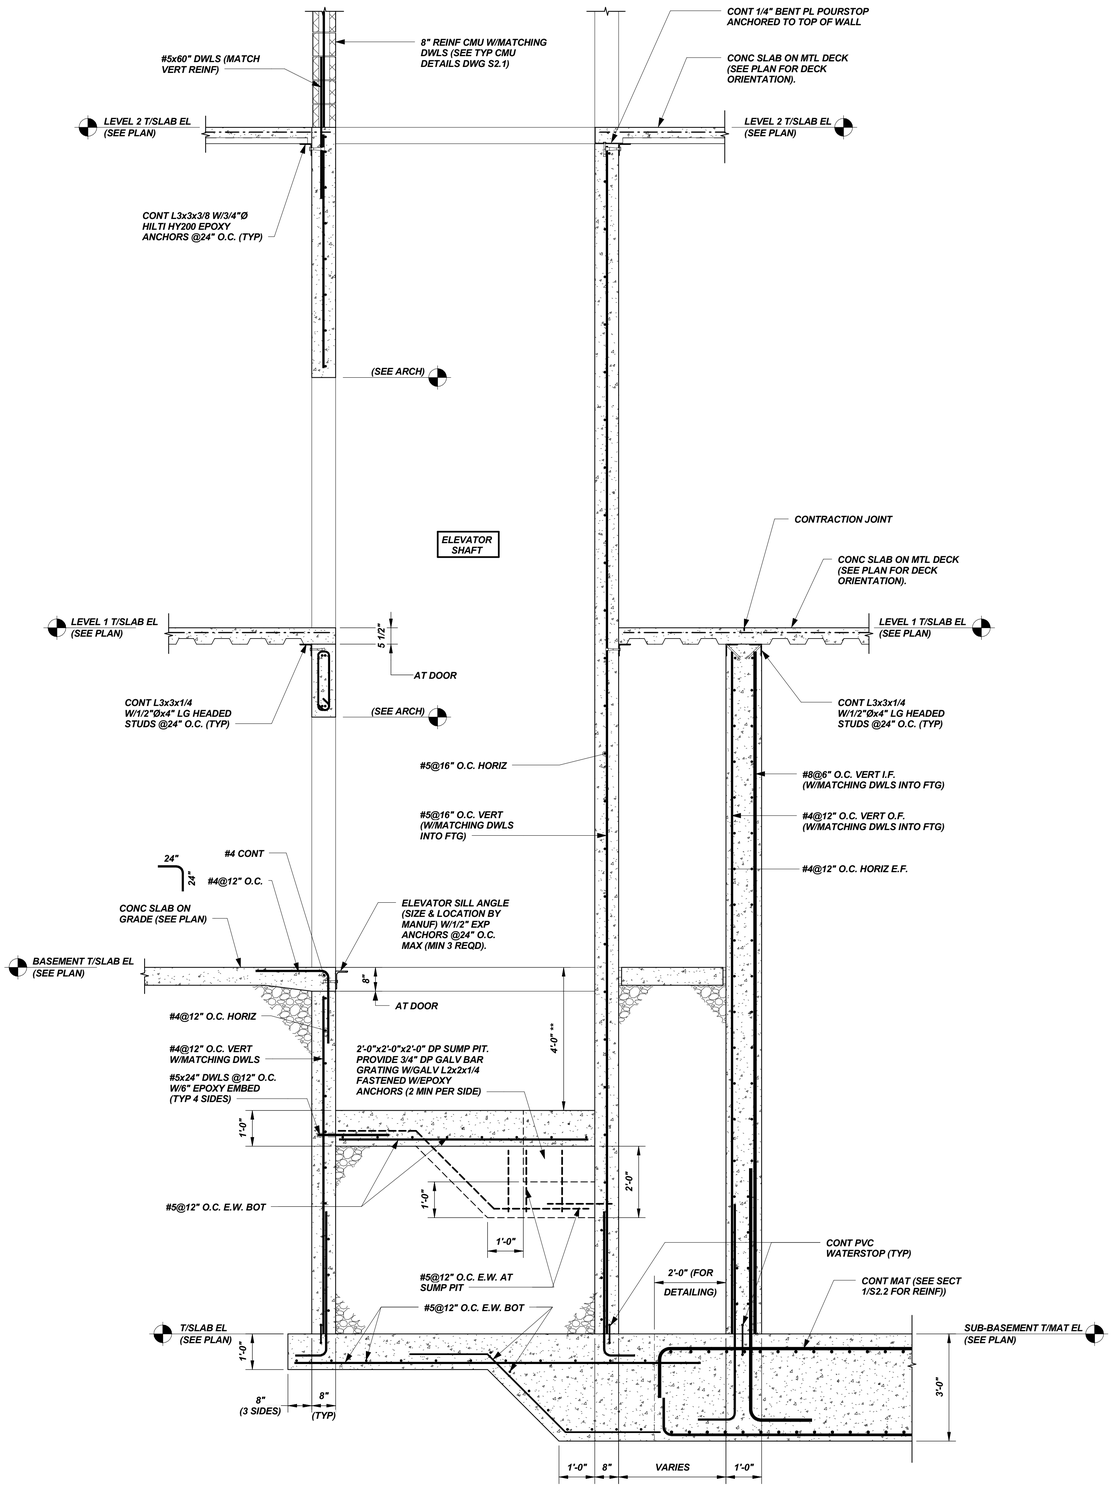

SECTION 1/S1.1

1/2" = 1'-0"

CALEB JOHNSON ARCHITECTS + BUILDERS
265 MAIN STREET, SUITE 201 BIDDEFORD, ME 04005
T: 207.283.8777 F: 207.283.8778
CJAB.ME

BECKER STRUCTURAL ENGINEERS
75 York Street, Portland, Maine 04101
207.879.1838 ■ beckerstructural.com

STATE OF MAINE
DANIEL S. BURNE
No. 10910
LICENSED
PROFESSIONAL ENGINEER

PERMIT SET

DRAFTSPERSON: KE

DATE OF ISSUE: 07/21/17

PROJECT STATUS: PERMIT SET

221 Congress Street

Hay Runner, LLC
221 Congress Street Portland ME 04101

FOUNDATION SECTIONS & DETAILS

S2.3