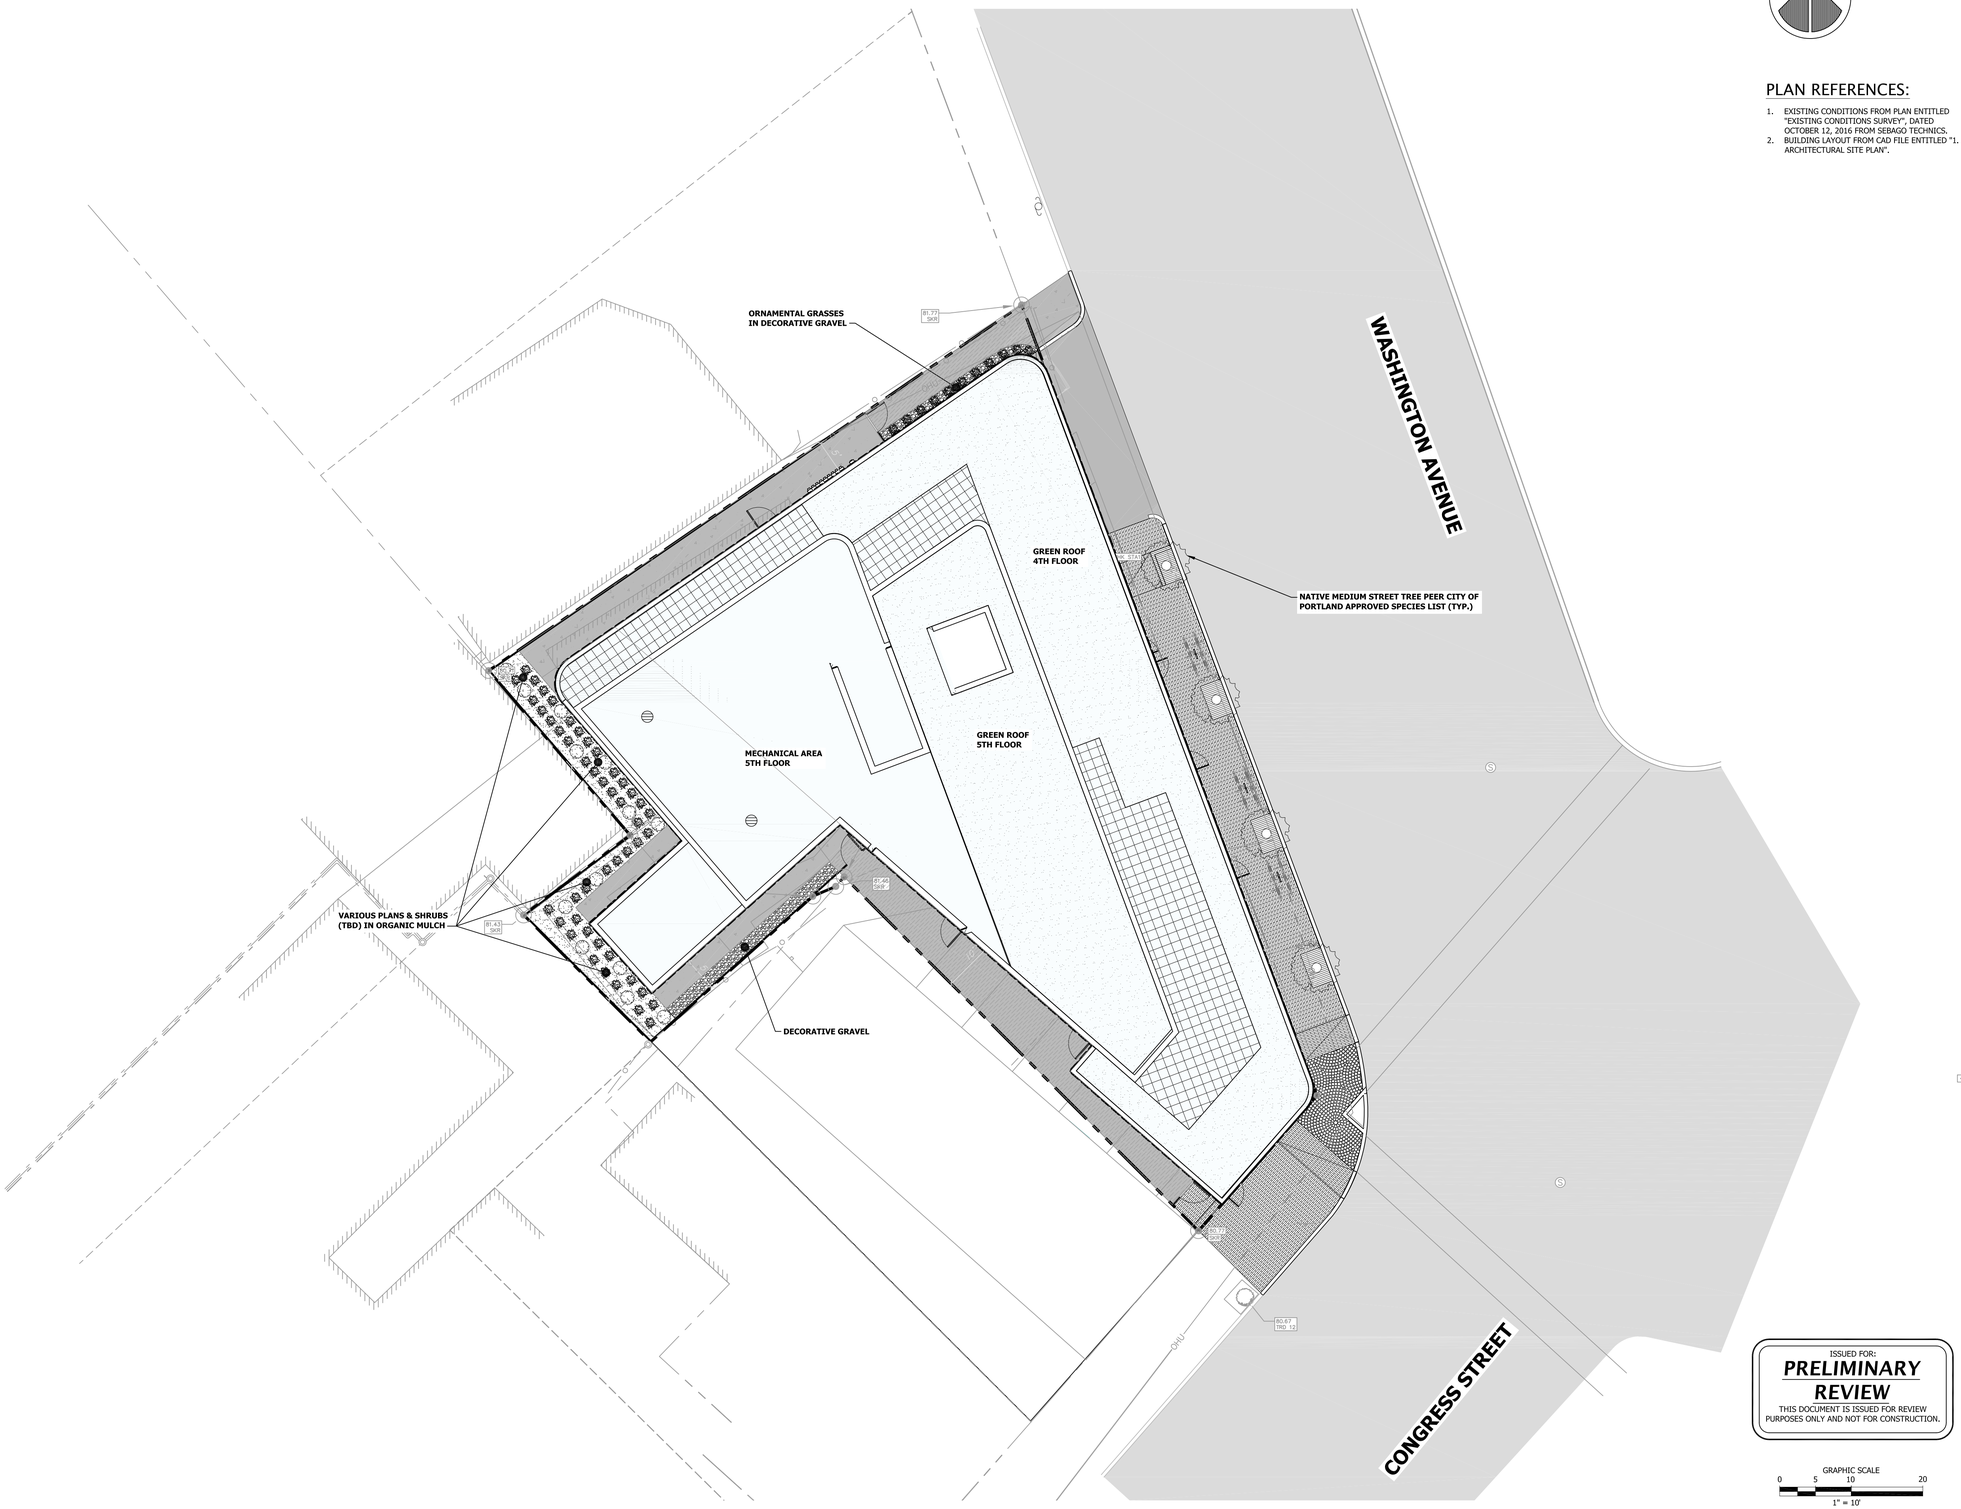

PLAN REFERENCES:

1. EXISTING CONDITIONS FROM PLAN ENTITLED "EXISTING CONDITIONS SURVEY", DATED OCTOBER 12, 2016 FROM SEBAGO TECHNICS.
2. BUILDING LAYOUT FROM CAD FILE ENTITLED "1. ARCHITECTURAL SITE PLAN".

ISSUED FOR:
PRELIMINARY REVIEW
THIS DOCUMENT IS ISSUED FOR REVIEW PURPOSES ONLY AND NOT FOR CONSTRUCTION.

GRAPHIC SCALE
0 5 10 20
1" = 10'

Blais civil engineers
27 GORHAM ROAD SUITE 207
SCARBOROUGH, ME 04074
T: (207) 730-7200
W: WWW.BLAISCE.COM

CALEB JOHNSON ARCHITECTS + BUILDERS
265 MAIN STREET
BIDDEFORD, ME 04005
T: (207) 283-8777
W: WWW.CJAB.ME

STATE OF MAINE
STEVE G. BLAIS
No. 10084
LICENSED PROFESSIONAL ENGINEER
11/08/16

LANDSCAPE PLAN

DRAWING: **C-105**
PROJECT: **221 CONGRESS STREET**
221 CONGRESS STREET
PORTLAND, MAINE 04101

DRAWINGS PREPARED FOR:
HAY RUNNER, LLC
265 MAIN STREET, SUITE 201
BIDDEFORD, MAINE 04005

ISSUED DATE: 11/08/16
DESIGNED BY: JDY
DRAWN BY: DRH
CHECKED BY: SGB
PROJECT NUMBER: 16123

© 2016 BLAIS CIVIL ENGINEERS, PA

L:\2016 Projects\161123x221 Congress St, Portland, ME\Working Files\2016\11\23 Backup Files\C105 Landscape Plan 16.2016.v.3.dwg