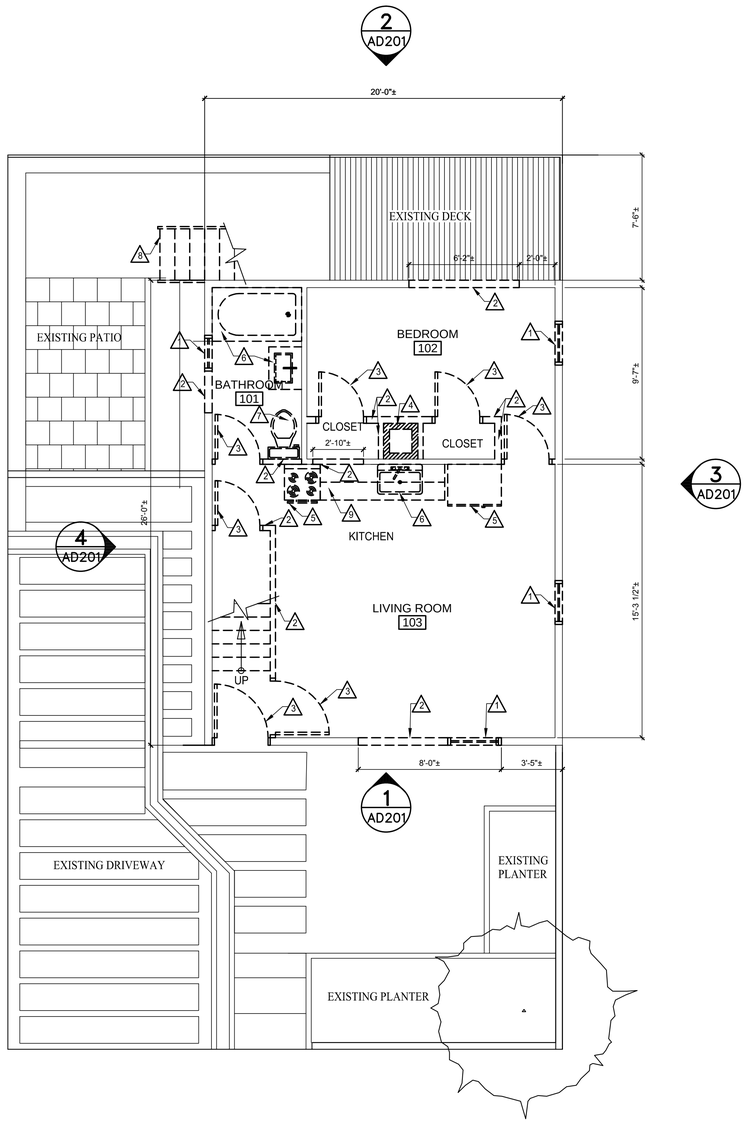

1 AD101 DEMO GROUND FLOOR
SCALE: 1/4"=1'-0"

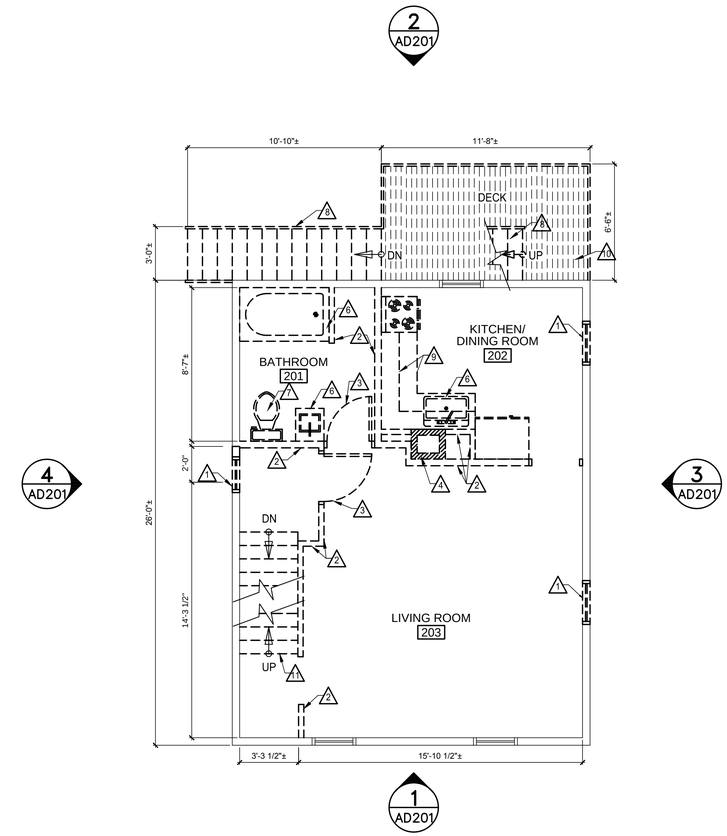

2 AD101 DEMO FIRST FLOOR
SCALE: 1/4"=1'-0"

DEMOILTION NOTES:

1. REMOVE WINDOW.
2. REMOVE WALL.
3. REMOVE DOOR AND FRAME.
4. REMOVE CHINMEY.
5. REMOVE APPILANCES.
6. REMOVE PLUMBING FIXTURE.
7. REMOVE/STORE TOILET FOR REINSTALLTION.
8. REMOVE EXTERIOR WOOD STAIR.
9. REMOVE KITCHEN CABINETS AND COUNTER.
10. REMOVE WOOD DECK.
11. REMOVE STAIRS.

GRAPHIC SCALE

1/4"=1'-0" 4' 2' 0 4' 8'

CHECK GRAPHIC SCALE BEFORE USING

DESIGNED BY: NJD
DRAWN BY: NJD
CHECKED BY: NJD

PROJECT: XXXXX.XX

UNLEVEL HOUSE

12 ROMASCO LN, PORTLAND, ME

DEMO GROUND, AND FIRST FLOOR PLANS

SCALE: AS NOTED

DATE: 3-12-12

DWG.: AD101

SHEET: OF -