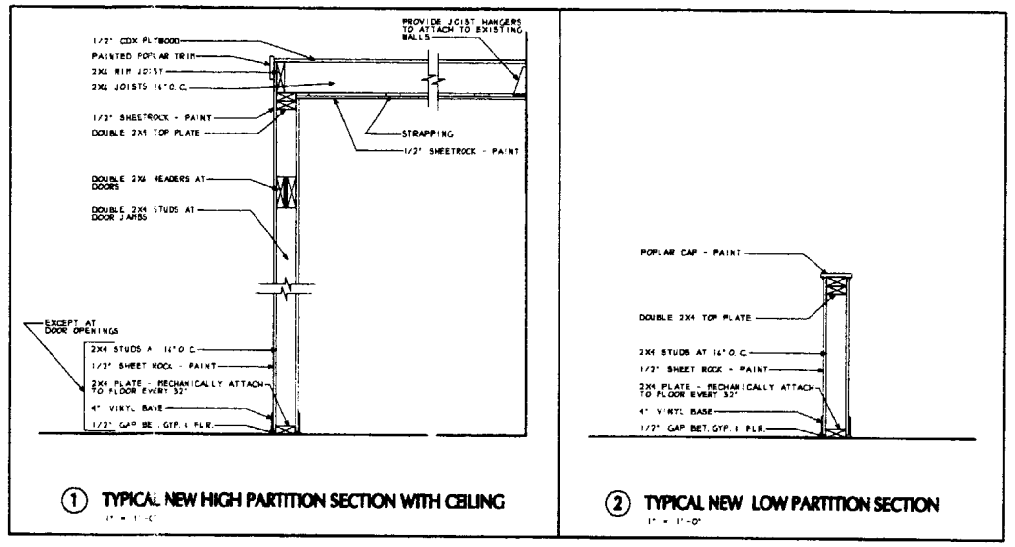

① TYPICAL NEW HIGH PARTITION SECTION WITH CEILING

② TYPICAL NEW LOW PARTITION SECTION

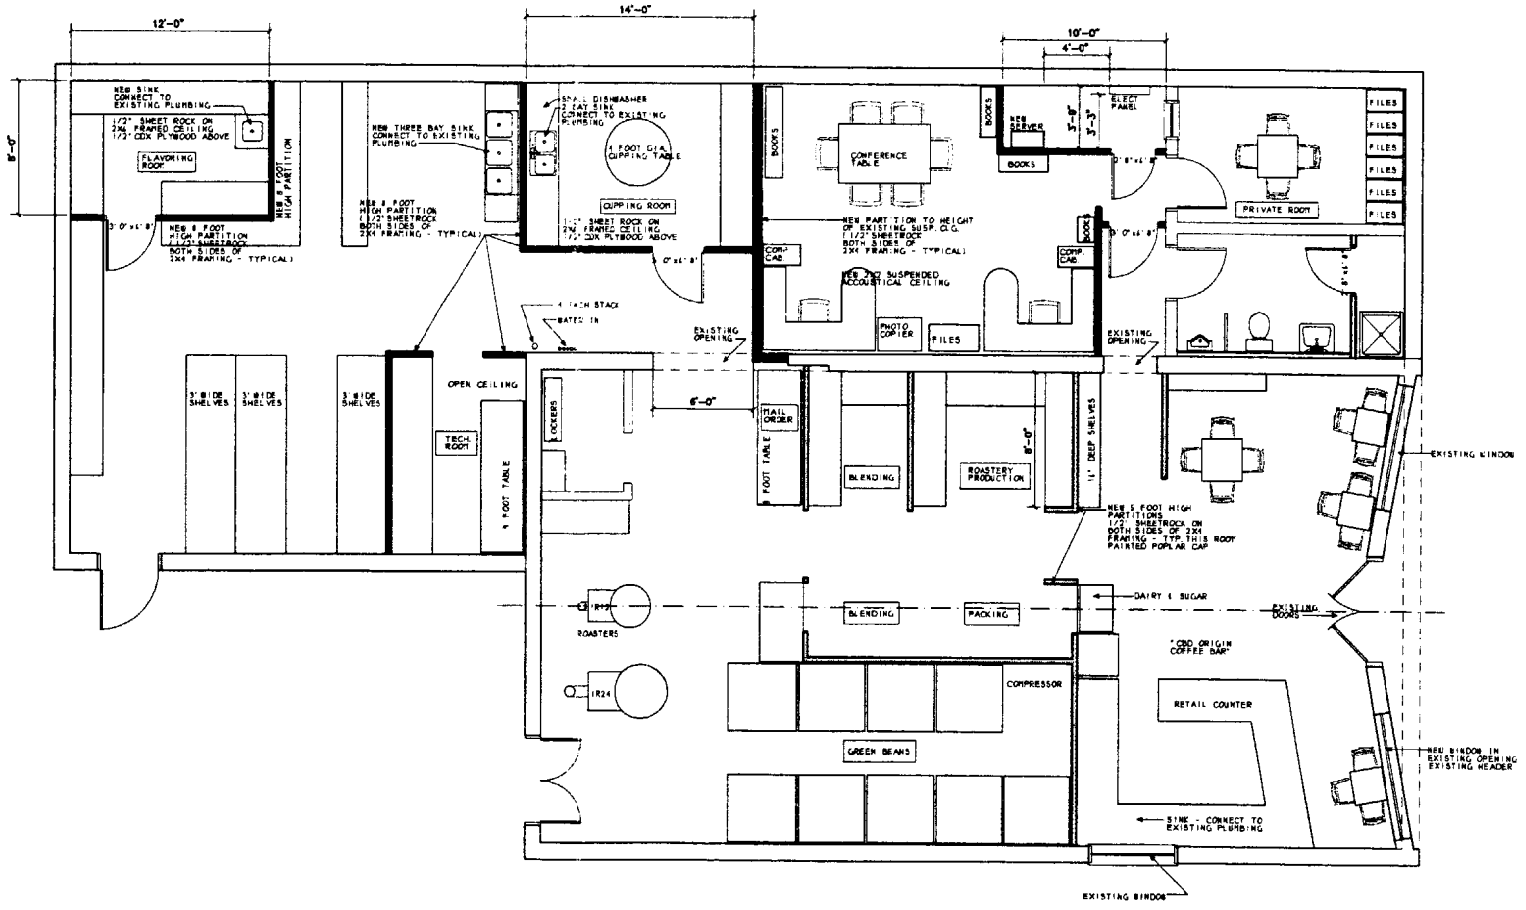

NOTES:

ALL ELECTRICAL, PLUMBING, HVAC AND NEW CONSTRUCTION IS TO CONFORM TO ALL APPLICABLE LOCAL, STATE AND NATIONAL CODES.

ALL DOORS AND WINDOWS SHOWN ARE EXISTING UNLESS SIZE IS NOTED.

FIRST FLOOR PLAN

1/4" = 1'-0"

1 2 5 10 15

CBD ROASTERY

Portland, Maine

Revisions

△

GREG DAY design

246 Danforth Street
Post Office Box 8222
Portland, Maine 04103

Voice 207.871.0283
Email greg@gdd@maine.com

Consultants

Job No:	03.05
Date:	November 10, 2003
Scale:	1/4" = 1'-0"
Drawn by:	GD
Checked by:	AS
Drawing Title:	NEW LAYOUT