7-ELEVEN

FUELING REMODEL
STORE NO. 32532
27 WASHINGTON AVENUE
PORTLAND, ME 04102

SHEET INDEX

FUELING CANOPY AND UNDERGROUND STORAGE TANKS	
G0	FUELING COVER SHEET AND INDEX
G1	FUELING PIPING PLAN AND TANK PLAN
G3	TANK SECTIONS AND TANK SLAB DETAILS
G5	DISPENSER AND SUMP DETAILS

VICINITY MAP

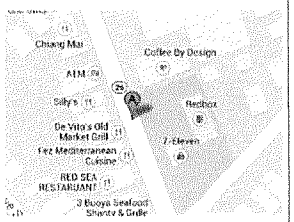

N

SITE LOCATION MAP

N

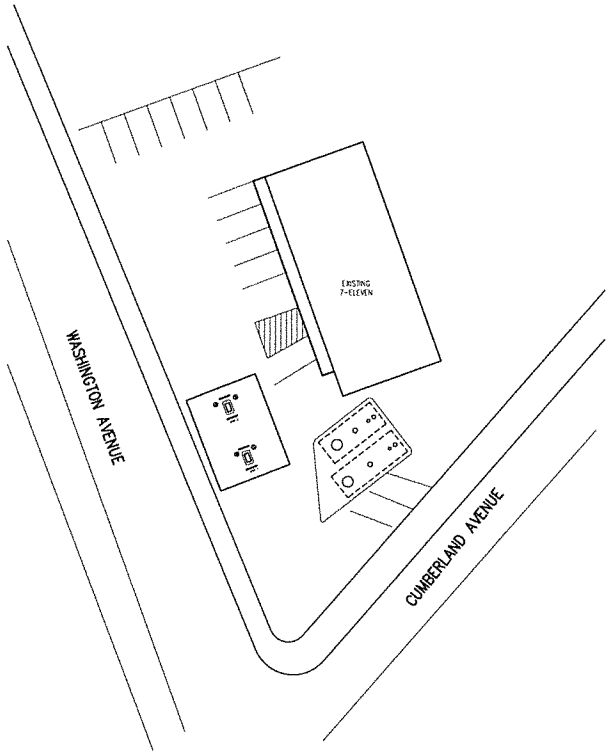

PROJECT DATA

CHAPTER 06-096 MAINE DEPARTMENT OF ENVIRONMENTAL PROTECTION
CHAPTER 691 RULES FOR UNDERGROUND OIL STORAGE FACILITIES

NFPA 30 FLAMMABLE AND COMBUSTIBLE LIQUIDS CODE-2008 EDITION
NFPA 30A CODE FOR MOTOR FUEL DISPENSING FACILITIES AND REPAIR GARAGES-2008 EDITION
NFPA 1 UNIFORM FIRE CODE HANDBOOK

SUMMARY OF WORK

- GRADING AND SITEWORK
- FUELING STATION EQUIPMENT DESCRIPTION:

EXISTING CANOPY TO REMAIN (LIGHTS, FIRE SUPPRESSION, FASCIA, COLUMNS, ECT.)
EXISTING UNDERGROUND STORAGE TANKS (USTs) TO REMAIN
NEW TANK TOP EQUIPMENT (STP SUMPS, MANHOLE ASSEMBLIES, FILL AND VAPOR SPILL CONTAINERS)
NEW CONCRETE TANK SLAB
NEW DISPENSERS (ENCORE 500) ON S/S ISLAND FORMS
NEW UNDER DISPENSER CONTAINMENT SUMPS (UDC's)
NEW VENT LINE AND VENT BOX
NEW TANK AND DISPENSER SUMP SENSORS
NEW DISPENSER ISLAND CONCRETE DRIVE MAT
ASPHALT PAVEMENT AS REQUIRED AT EXCAVATIONS

PROJECT DIRECTORY

OWNER: 7-ELEVEN INC.
ONE ARTS PLAZA
1722 ROUTH STREET SUITE 1000
DALLAS, TX 75201-2506

MEP ENGINEER: CORE STATES GROUP
1700 INDUSTRIAL DRIVE, SUITE B
ROGERS, AR 72756
CONTACT: DAVID LEIFFER
479 986 4400
DLEIFFER@CORE-ENG.COM

REFERENCE SYMBOLS

- NORTH ARROW
- HEIGHT ELEVATION INDICATOR
- DOOR TAG
- ENLARGED DETAIL INDICATOR
- GRID LINE INDICATOR
- WINDOW TAG
- WALL TAG
- ROOM TAG
- REVISION DELTA
- SPOT ELEVATION INDICATOR
- EQUIPMENT TAG
- KEY NOTE INDICATOR
- FINISH INDICATOR
- SECTION CUT INDICATOR
- ELEVATION INDICATOR

Rev. #	Date	Description

7-ELEVEN, INC.
ONE ARTS PLAZA, 1722 ROUTH STREET, DALLAS, TEXAS 75221

7-11 #32532
27 WASHINGTON AVE
PORTLAND, ME 04101

FUELING COVER SHEET AND INDEX

CORE STATES GROUP
1700 Industrial Drive, Suite B
Rogers, AR 72756
Phone (479) 986-4400
FAX (479) 986-4401

Job#: SEI-16380.0140
Scale: AS NOTED
Date: 04/07/15
Drawn By: WLJ
Checked By: CPS

Documents prepared by Core States Group are to be used only for the specific project and specific use for which they are intended. Any extension of use to other projects, by owner or any other party, without the expressed, written consent of Core States Group is done at the user's own risk. If used in a way other than that specifically intended, user will hold Core States Group harmless from all claims and losses.

STATE OF MAINE
David M. Leiffer
11616
LICENSED
PROFESSIONAL ENGINEER

SHEET:
G0