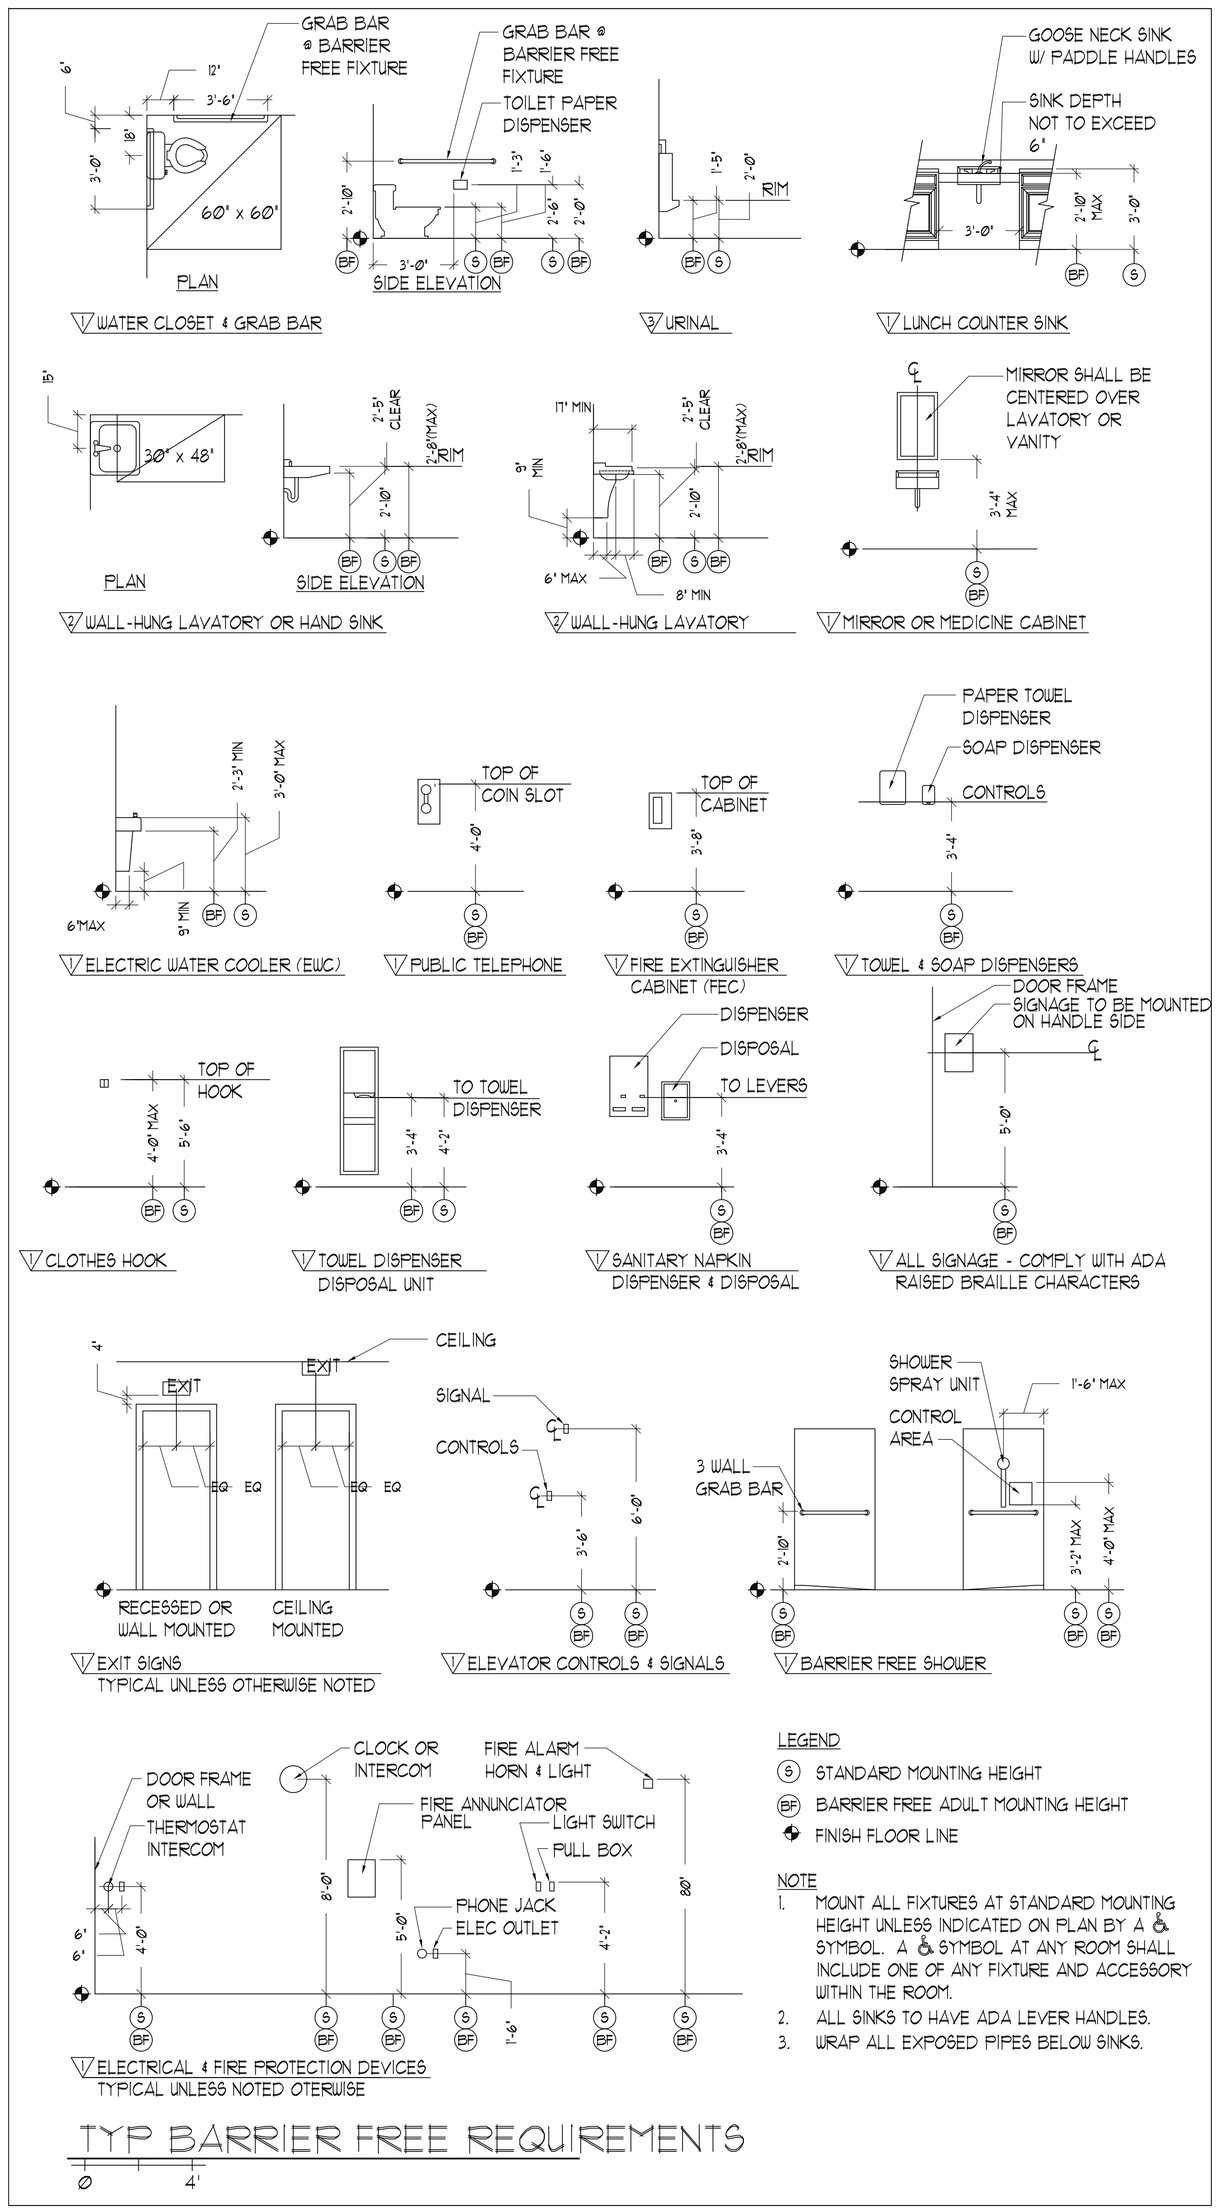

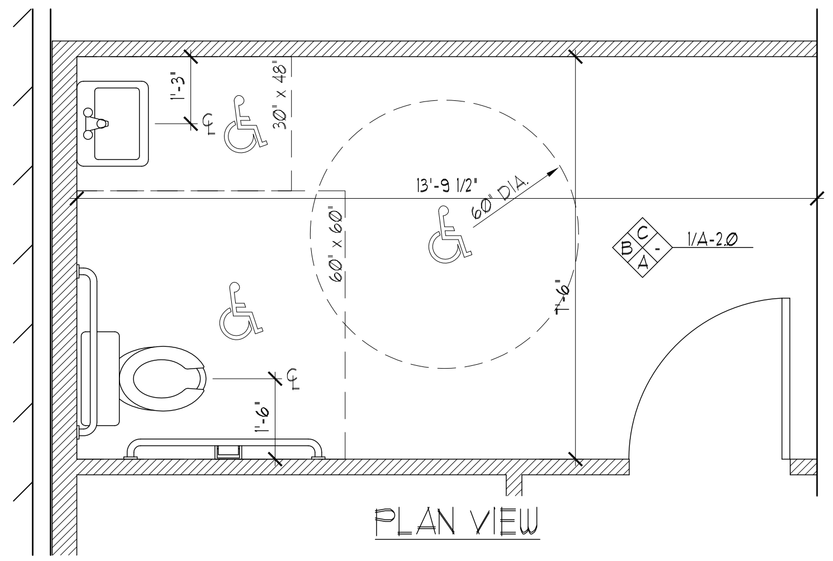

1 WOMEN'S RESTROOM

Ø 2'-0" SCALE: 1/2" = 1'-0"

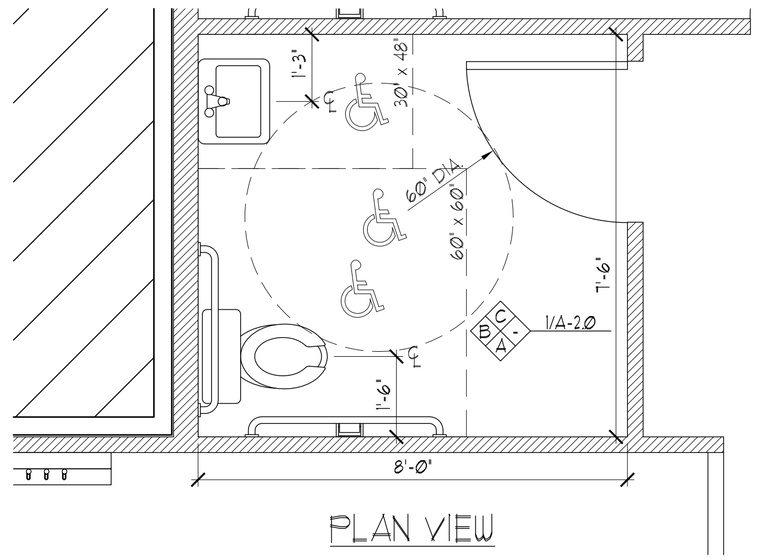

2 MEN'S RESTROOM

Ø 2'-0" SCALE: 1/2" = 1'-0"

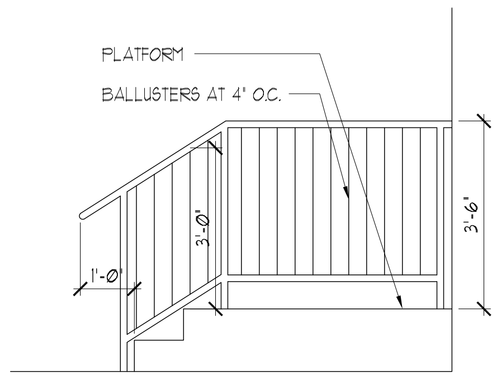

3 GUARDRAIL DETAIL

Ø 2'-0" SCALE: 1/2" = 1'-0"

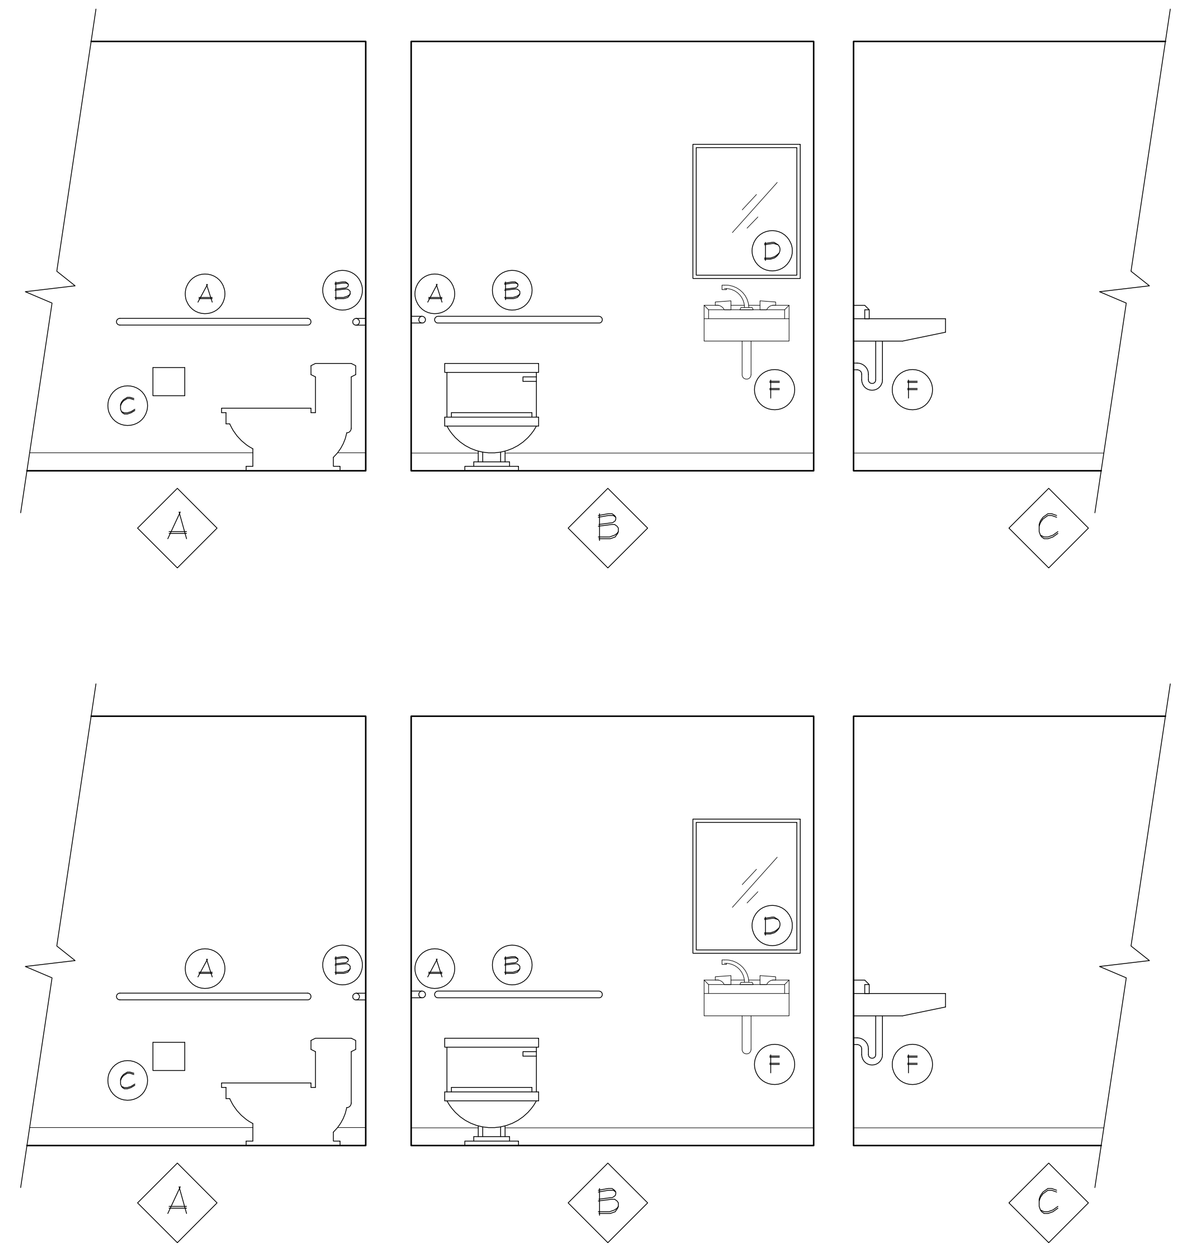

	BATHROOM ACCESSORIES SCHEDULE		
NUMBER	ITEM	MOUNTING HEIGHT	NOTES
Ⓐ	3'-6" l 1/2" DIA GRAB BAR	℄ @ 2'-10" AFF	---
Ⓑ	3'-0" l 1/2" DIA GRAB BAR	℄ @ 2'-10" AFF	---
Ⓒ	TOILET PAPER DISPENSER	℄ @ 20" AFF	---
Ⓓ	(NOT USED)		---
Ⓔ	UNDER LAV. PIPE GUARDS	---	---
Ⓕ	24" x 36" MIRROR	BOTTOM @ 40" AFF	---
Ⓖ	DOUBLE ROBE HOOK	TOP @ 48" AFF	INSTALL ON BACK OF ALL TOILET RESTROOM DOORS

NOTE: ALL FIXTURES (INCLUDING TOILETS AND URINALS) TO BE ADA COMPLIANT.

PORT ▪ CITY ARCHITECTURE
65 NEWBURY STREET
PORTLAND, ME 04101
207.761.9000

REGISTERED ARCHITECT ANDREW C. HYLAND #2037 STATE OF MAINE

PERMIT SET
- NOT FOR CONSTRUCTION -

OXBOW BREWING CO.

59 Washington Ave.
Portland, Maine

#	DATE	DESCRIPTION
Ø1	7-31-14	PERMIT SET

Date Issued Ø7-31-2Ø14
Project Number 14Ø2
Drawing Scale AS NOTED

ADA / RESTROOMS

Drawn By mc
Checked By ACH

A-2.0

COPYRIGHT: Reuse or reproduction of the contents of this document is not permitted without written permission of PORT CITY ARCHITECTURE, PA