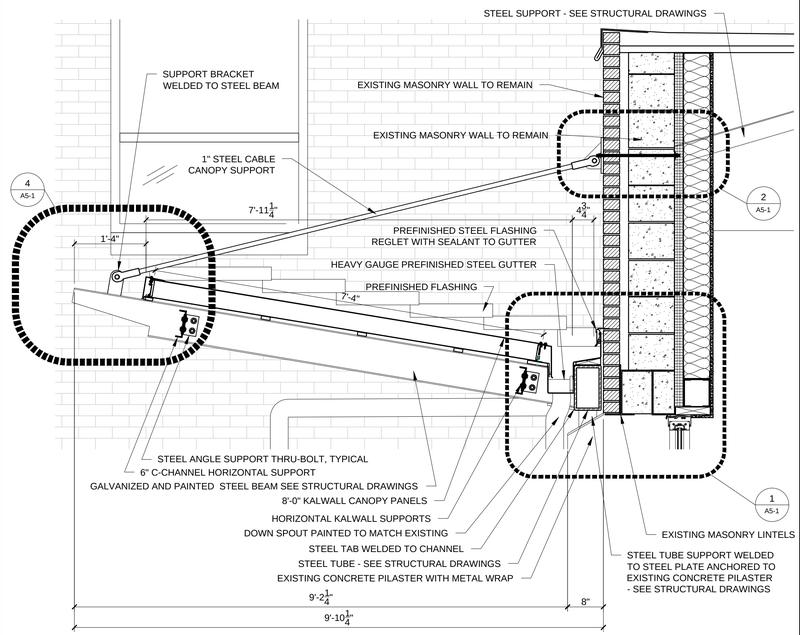

4 EXTERIOR CANOPY SECTION DETAIL
3/4" = 1'-0"

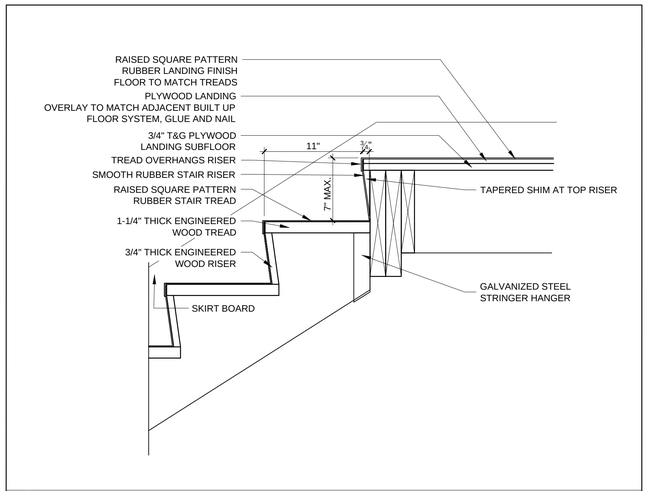

5 COLUMN CONTAINED WITHIN NEW WALL PLAN DETAIL
1 1/2" = 1'-0"

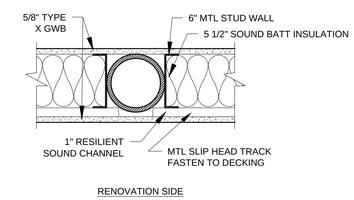

2A COLUMN CONTAINED WITHIN NEW WALL PLAN DETAIL
1 1/2" = 1'-0"

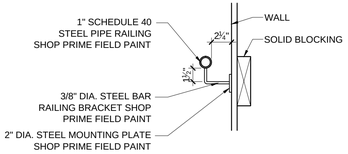

2 TYPICAL WALL MOUNTED HANDRAIL SECTION DETAIL
1 1/2" = 1'-0"

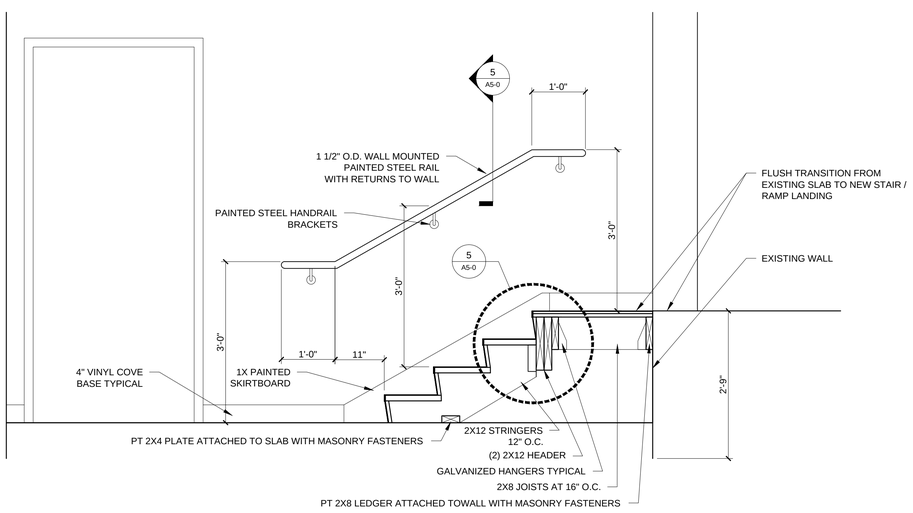

3 INTERIOR STAIR SECTION DETAIL
3/4" = 1'-0"

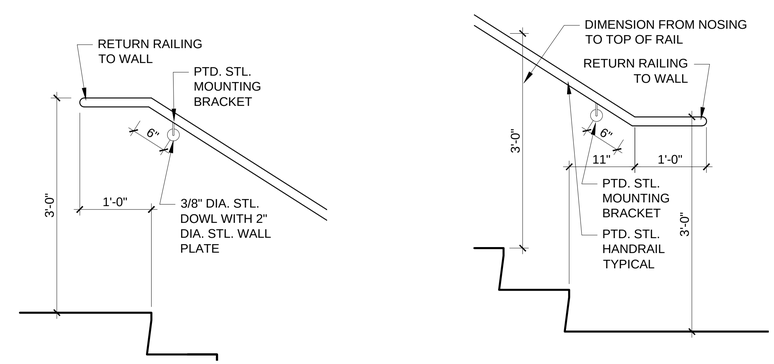

1 TYPICAL STAIR HANDRAIL DETAILS
1" = 1'-0"

REGISTERED ARCHITECT
RYAN J. SENATORE
No. 3322
STATE OF MAINE

© 2015 RYAN SENATORE ARCHITECTURE

NISSEN BUILDING
RENOVATIONS
PORTLAND, MAINE

RSA
RYAN SENATORE ARCHITECTURE
565 CONGRESS STREET
PORTLAND, MAINE
207-650-6414
senatorearchitecture.com

CONSULTANTS:

STRUCTURAL:
Structural Integrity
77 Oak Street
Portland, ME 04101
207-774-4614

REVISIONS:

DATE:	NOVEMBER 9, 2015
PROJECT No.	1523
DRAWN BY:	JPF
CHECKED BY:	RJS
SCALE:	AS NOTED

SHEET TITLE:
DETAILS

A5-0