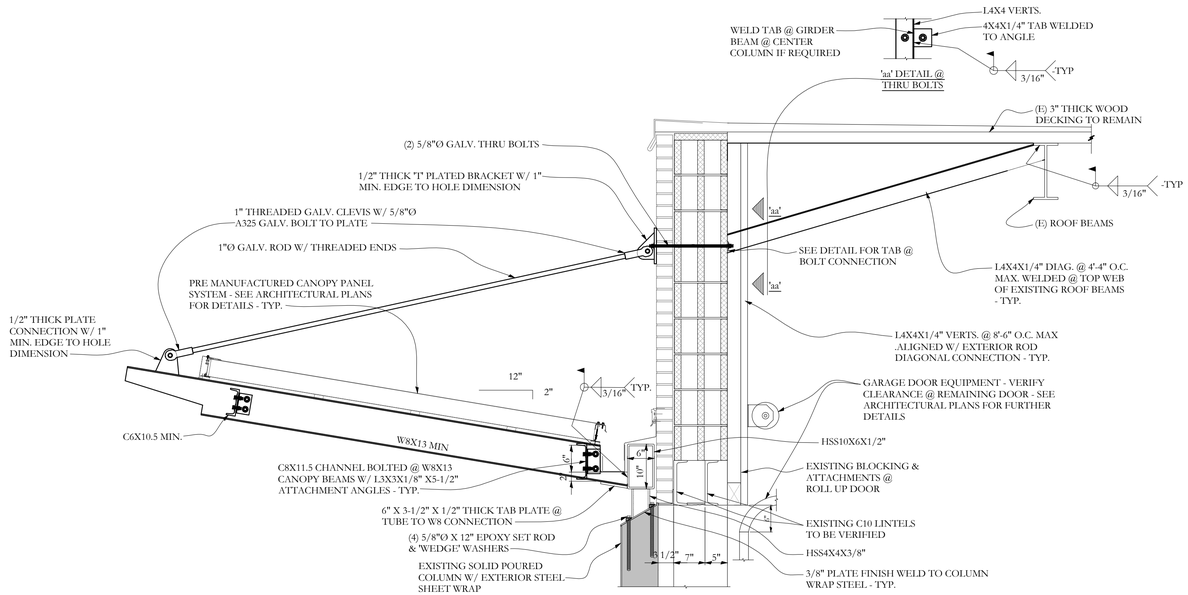

SECTION A S2.1 3/4"=1'-0

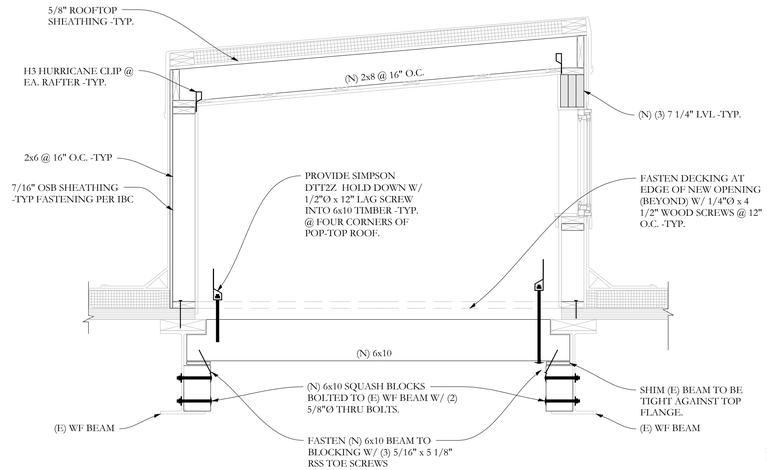

SECTION B S2.1 3/4"=1'-0

© 2013 RYAN SENATORE ARCHITECTURE

NISSEN BUILDING

RENOVATIONS

PORTLAND, MAINE

RSA
RYAN SENATORE ARCHITECTURE
565 CONGRESS ST. SUITE 304
PORTLAND, MAINE 04101
207-650-6414
senatorearchitecture.com

CONSULTANTS:

STRUCTURAL:
Structural Integrity
77 Oak Street
Portland, ME 04101
207-774-4614

REVISIONS:

DATE: 6 NOVEMEBER, 2015

PROJECT No. 1523

DRAWN BY: WRMc

CHECKED BY: ACJ

SCALE: AS NOTED

SHEET TITLE:
SECTIONS

STATE OF MAINE
AARON C. JONES
No. 10958
LICENSED PROFESSIONAL ENGINEER
SEPT. 25th, 2015

Structural Integrity Consulting Engineers, Inc.
77 Oak Street
Portland, ME, 04101
p. 207-774-4614
f. 866-793-7835
www.structuralinteg.com

BUILD WITH CONFIDENCE

© 2012 Structural Integrity Consulting Engineers, Inc.

SI # 15-0182

S2.1