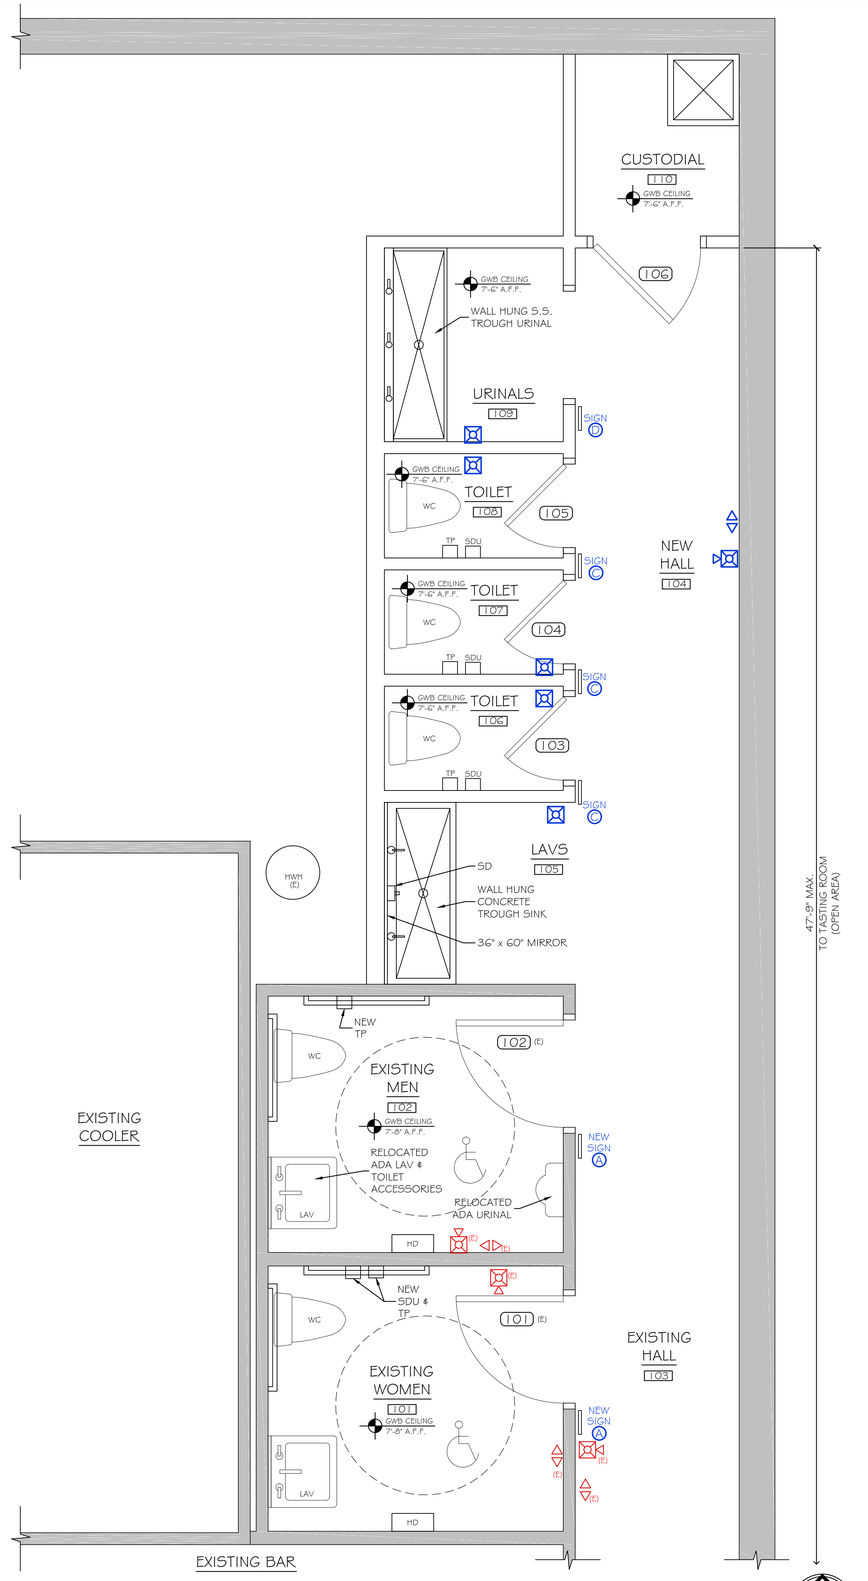

CODE COMPLIANCE PLAN

SCALE: 1/2" = 1'-0"

NFPA LEGEND	
SYMBOL	DESCRIPTION
	EMERGENCY LIGHT
	HORN / STROBE UNIT
	STROBE UNIT
(E)	EXISTING FIXTURE

LIFE SAFETY NOTES

1. THE ENTIRE BUILDING HAS AN EXISTING NFPA 13 FIRE SUPPRESSION SPRINKLER SYSTEM. SPRINKLER SYSTEM SHALL BE MODIFIED FOR NEW CONFIGURATION, THEN REVIEWED AND APPROVED BY THE STATE OF MAINE FIRE MARSHAL AS WELL AS THE LOCAL AUTHORITY HAVING JURISDICTION. THE SPRINKLER CONTRACTOR SHALL BEAR SOLE RESPONSIBILITY FOR THE DESIGN AND INSTALLATION OF THE SYSTEM FOR OCCUPANCY. VERIFY SPRINKLER ROOM REQUIREMENTS WITH THE TOWN OF GORHAM ORDINANCES AND AUTHORITY HAVING JURISDICTION.
2. THE BUILDING HAS AN EXISTING FIRE ALARM SYSTEM IN FOR COMPLIANCE WITH NFPA 101 LIFE SAFETY CODE. COORDINATE WITH SPRINKLER SYSTEM FOR FIRE ALARM SYSTEM WORK FOR NEW CONFIGURATION. VERIFY LOCATION OF ALARMS WITH THE AUTHORITY HAVING JURISDICTION.
3. SEE ACCESSIBILITY DETAILS ON SHEET A-3 FOR MOUNTING HEIGHTS OF LIFE SAFETY DEVICES.
4. SEE SHEET A-3 FOR SIGNAGE.

GRANT HAYS ASSOCIATES
ARCHITECTURE & INTERIOR DESIGN
P.O. BOX 6179 FALMOUTH MAINE 04105
207.871.5900 www.granthays.com

SEAL

LICENSED ARCHITECT
MICHAEL F. HAYS
No. 1724
STATE OF MAINE

REVISIONS

PROJECT NAME

RENOVATIONS TO
OXBOW
BLENDING & BOTTLING
TOILET ROOMS
49 WASHINGTON AVENUE — PORTLAND, MAINE 04101

SHEET

CODE COMPLIANCE PLAN

DATE 16 JUNE 2017

SCALE 1/2"=1'-0"

DRAWN MFH / mgk

JOB NO. 170608

SHEET A-1

COPYRIGHT
REPRODUCTION OR REUSE OF THIS DOCUMENT WITHOUT WRITTEN PERMISSION FROM GRANT HAYS ASSOCIATES IS PROHIBITED.