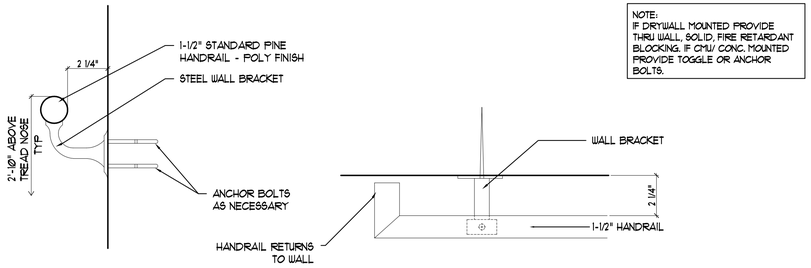

8 | HANDRAIL DETAIL
SCALE: 3"=1'-0"

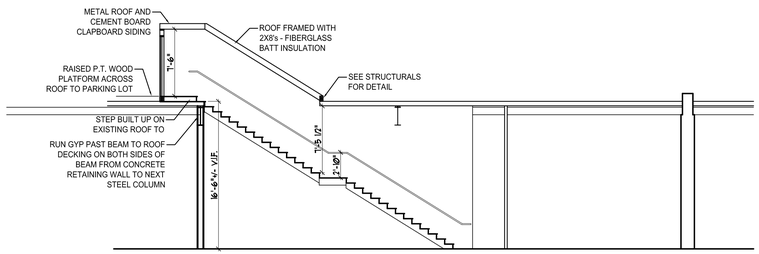

6 | REAR STAIR SECTION
SCALE: 1/8"=1'-0"

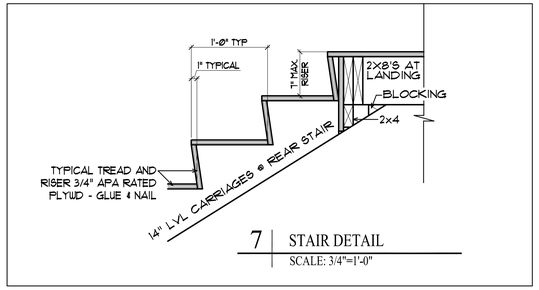

7 | STAIR DETAIL
SCALE: 3/4"=1'-0"

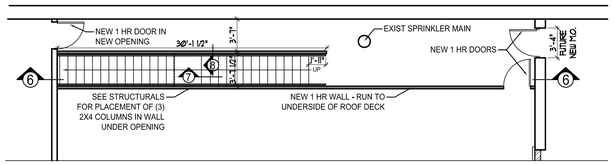

4 | REAR STAIR PLAN
SCALE: 1/8"=1'-0"

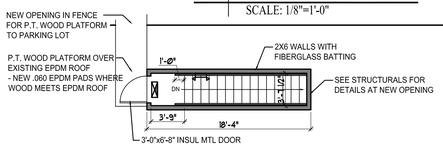

5 | REAR STAIR ROOF PLAN
SCALE: 1/8"=1'-0"

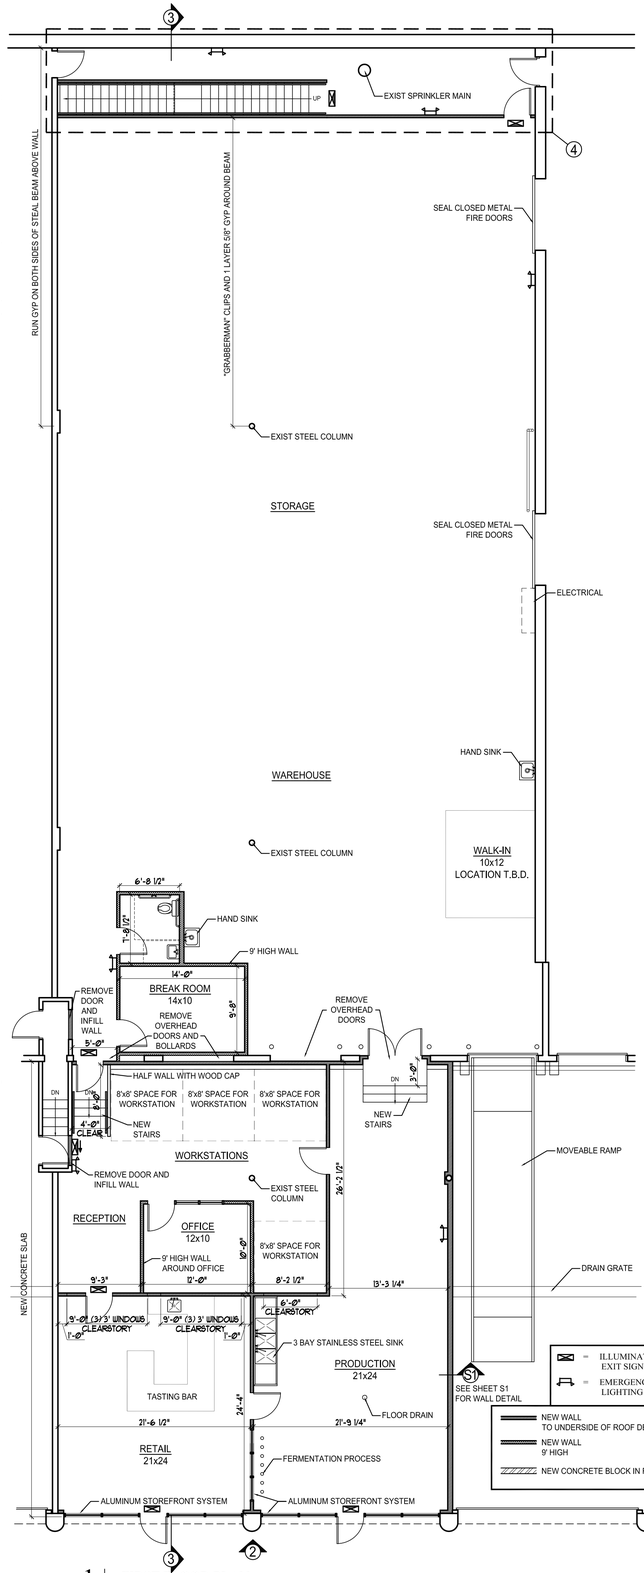

1 | FIRST FLOOR PLAN
SCALE: 1/8"=1'-0"

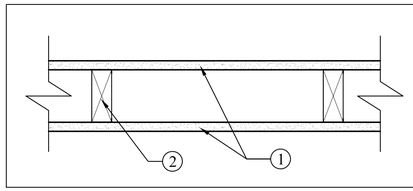

1 HR BEARING-WALL ASSEMBLY
G.A. FILE NO. WP3514
Fire Test: SWRI 01-4511-619

1. One layer 5/8" type X gypsum wallboard applied parallel or at right angles to each side of 2X4 wood studs with 1-1/4" Type W drywall screws 12" o.c. Joints staggered 16" on opposite sides.
2. 2X4 wood studs 16" o.c.

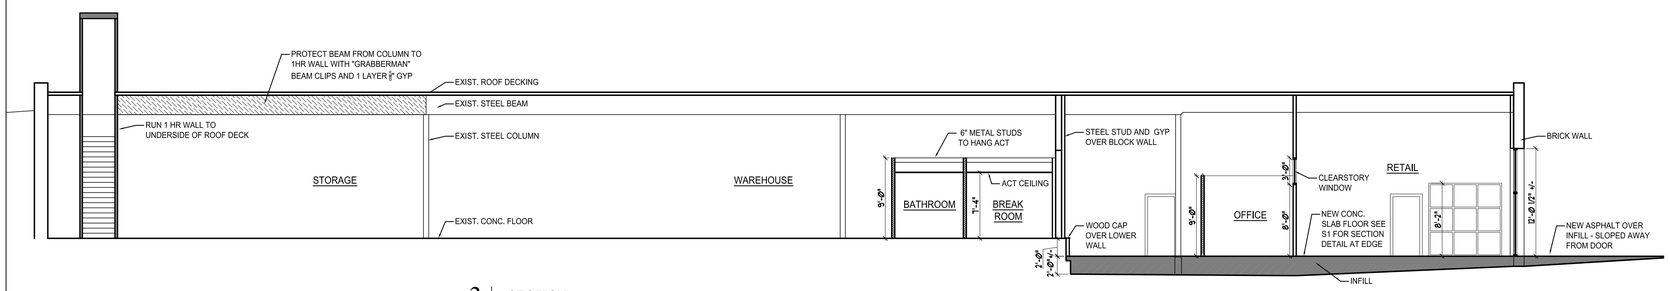

3 | SECTION
SCALE: 1/8"=1'-0"

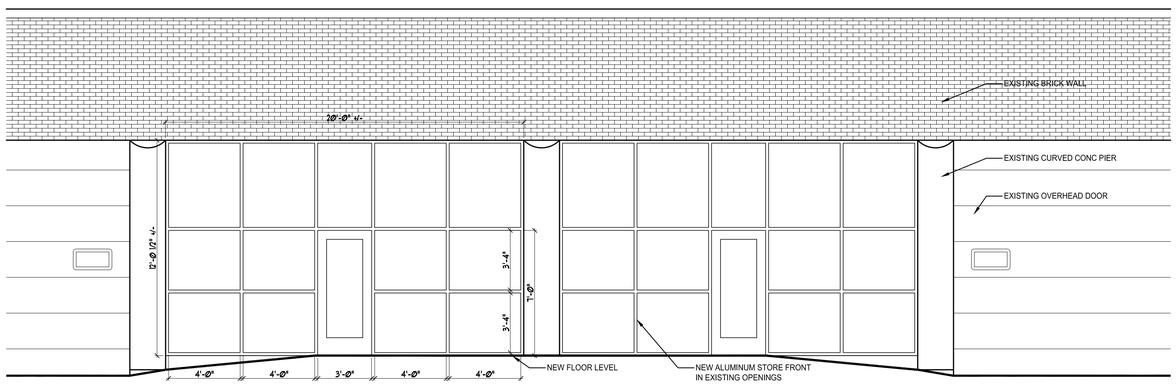

2 | FRONT ELEVATION
SCALE: 1/4"=1'-0"

Owner: A&M Partners LLC
120 Exchange St.
Portland, Maine 04101

Architect: ARCHETYPE architects
48 Union Wharf Portland, Maine 04101
(207) 772-6022 Fax (207) 772-4056

Project: Maine Mead - Nissen Building
75 WASHINGTON AVE. PORTLAND, MAINE

Revisions: REVISED FOR PERMIT 6-30-10

Scale: AS NOTED

Date: 01 June 2010

PROPOSED FIT-UP

A1