General Notes:

Exterior and interior walls may not be 90 deg. to the floor or ceiling in all rooms, so dimensions may vary based on where the dimension was taken at time of field visit. Field verify all dimensions

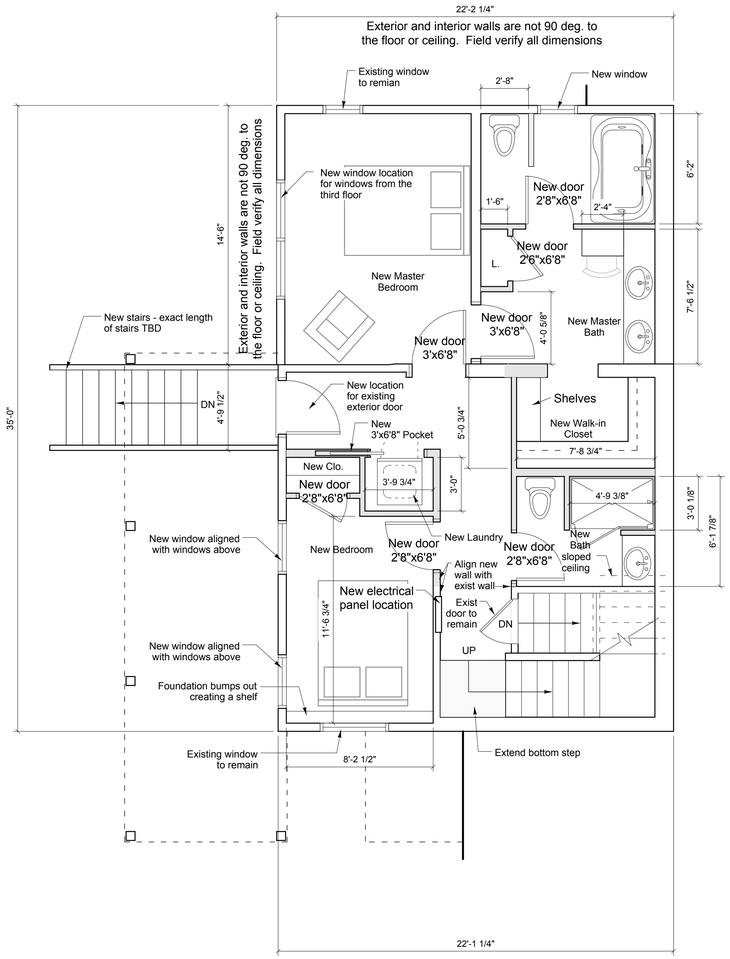

1 First Floor Plan
SCALE: 1/4" = 1'-0"

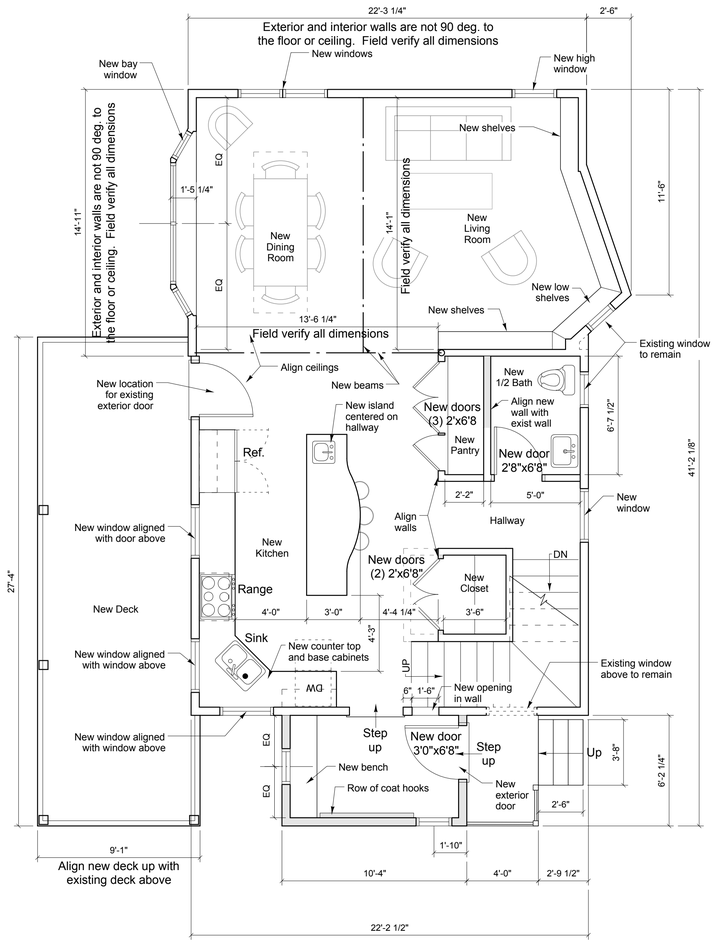

2 Second Floor Plan
SCALE: 1/4" = 1'-0"

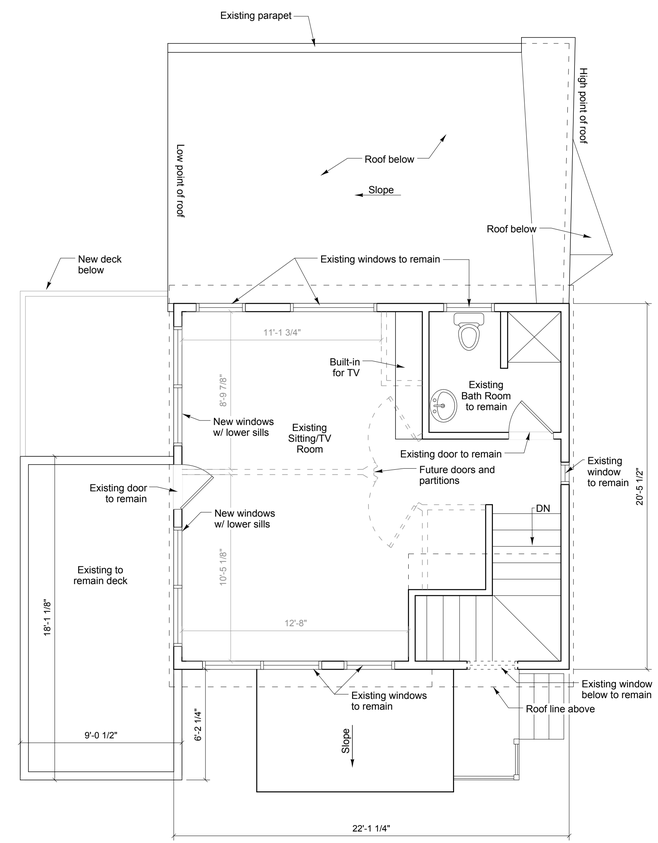

3 Third Floor Plan
SCALE: 1/4" = 1'-0"

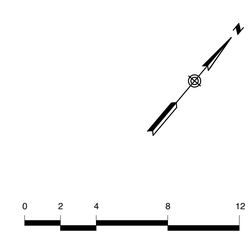

NOT FOR CONSTRUCTION 08/11/2008

RR|A
Richard Renner/Architects
35 Pleasant Street
Portland, ME 04101
207.773.9699
207.773.8368 fax
133 South Main Street
Sharborn, MA 01770
508.651.2365
508.651.0911 fax

Consultants:

Alfond Weinstein Residence

134 Sheridan Street
Portland, Maine

Proposed New Floor Plans

Drawn by: TJD
File Name: A1.1 Proposed New....
Scale: 1/4" = 1'-0"
Project No.
Date: 08/11/08
Revised:

A1.1