General Notes:

Exterior and interior walls may not be 90 deg. to the floor or ceiling in all rooms, so dimensions may vary based on where the dimension was taken at time of field visit. Field verify all dimensions

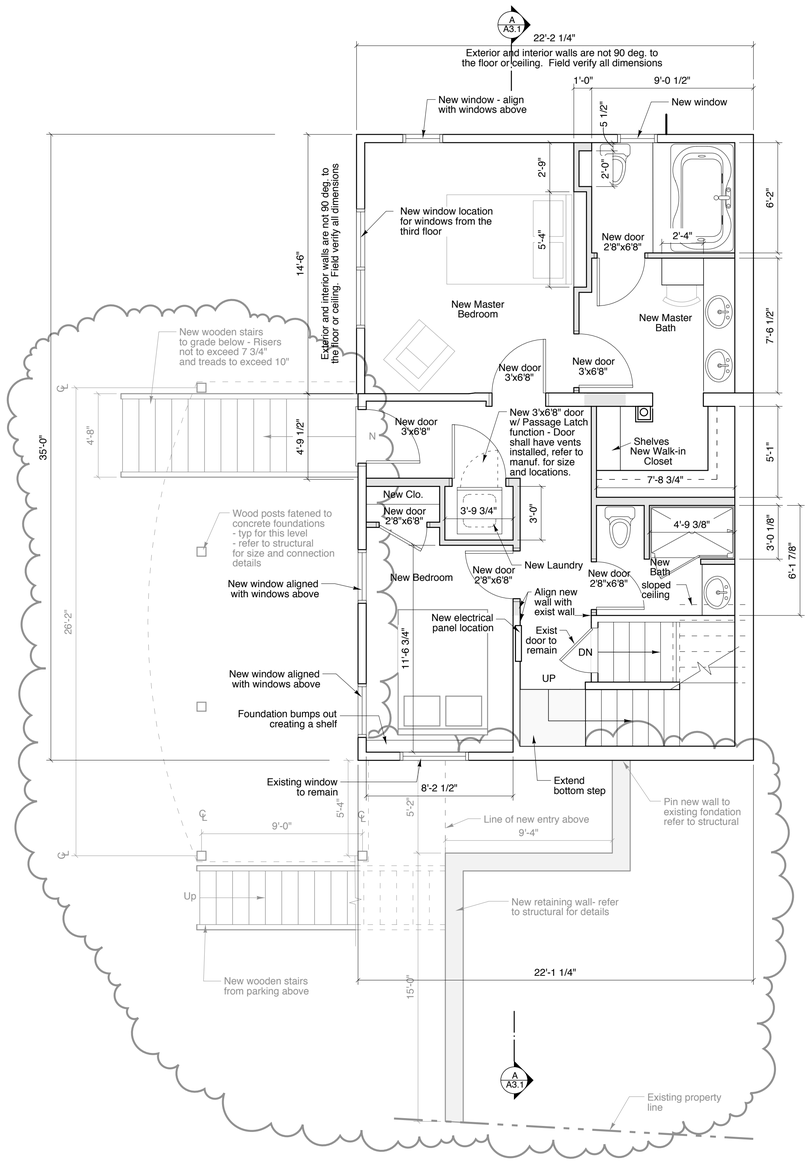

1 Lower Level Floor Plan

SCALE: 1/4" = 1'-0"

RR|A
Richard Renner/Architects

35 Pleasant Street
Portland, ME 04101
207.773.9699
207.773.9398 fax

133 South Main Street
Sherborn, MA 01770
508.651.2365
508.651.0911 fax

Consultant to Owner
Sustainable Energy, L.L.C.
477 Congress Street, Suite 1012
Portland, ME 04101
(207) 772-0700

Consultants:

Structural Engineer
Richardson Structural Engineers, Inc.
75 Farms Edge Road
North Yarmouth, ME 04097
207-846-0088

Issued for Permit Phase II, Interior 11/26/2008

Hasan L.L.C.

134 Sheridan Street
Portland, Maine

lower Level Floor Plans
Phase II - Interior

Drawn by: TJD File Name: A1.1 Floor Plans-Ph I
Scale: 1/4" = 1'-0" **Project No.** 2007-07.00
Date: 10/28/08 **Revised:** Ph I - 11/04/08

A1.1