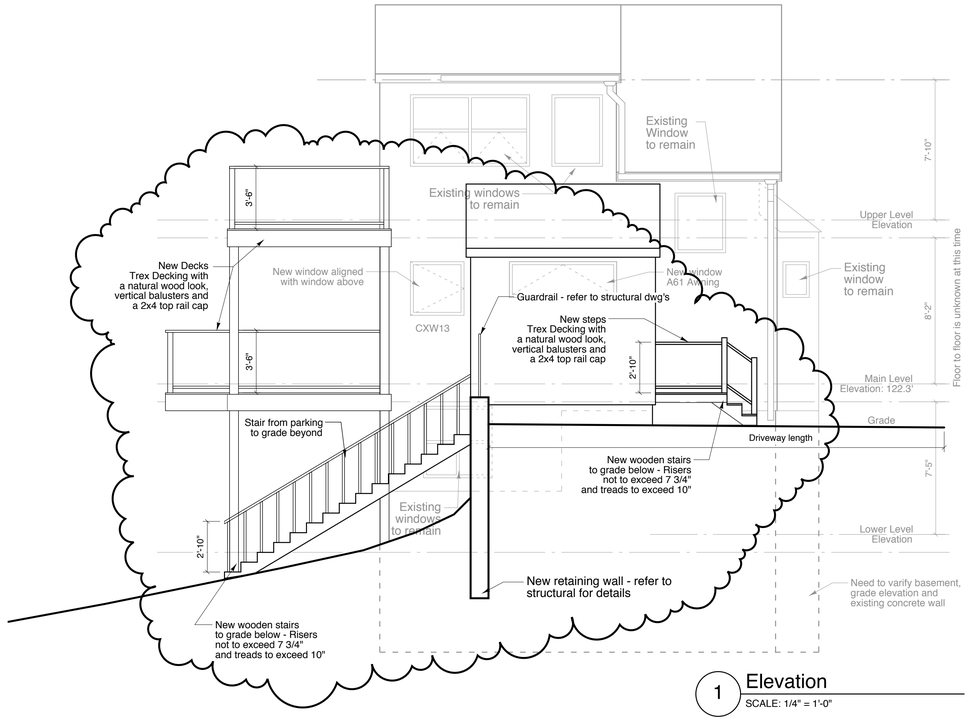

1 Elevation
SCALE: 1/4" = 1'-0"

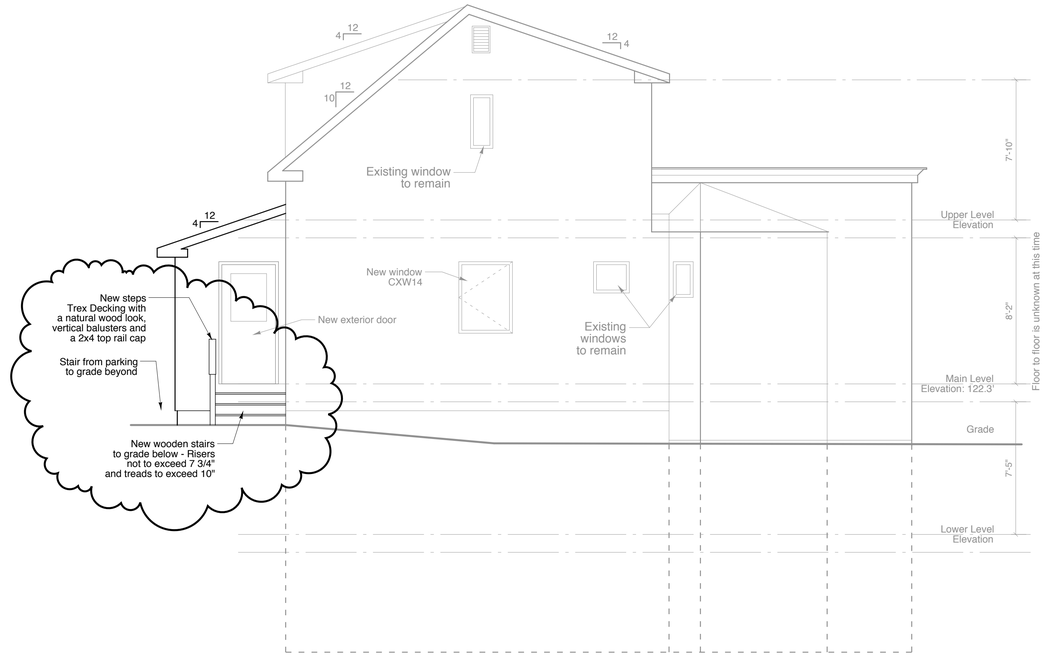

2 Elevation
SCALE: 1/4" = 1'-0"

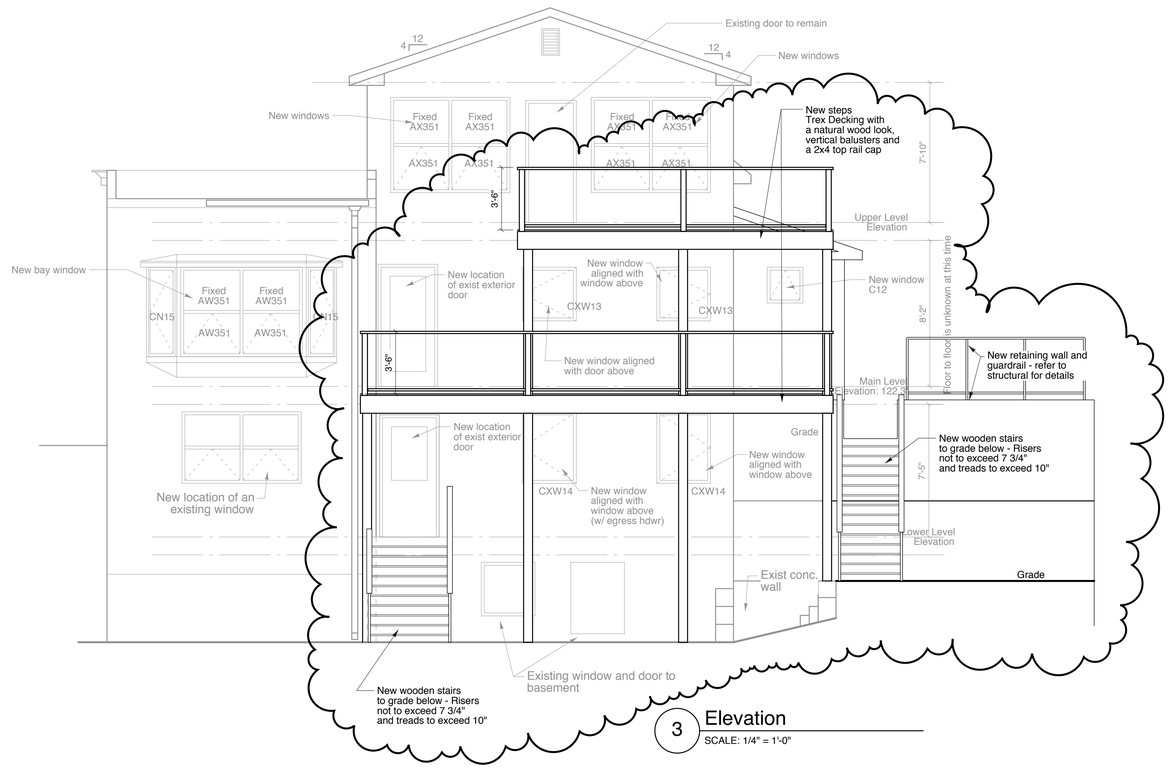

3 Elevation
SCALE: 1/4" = 1'-0"

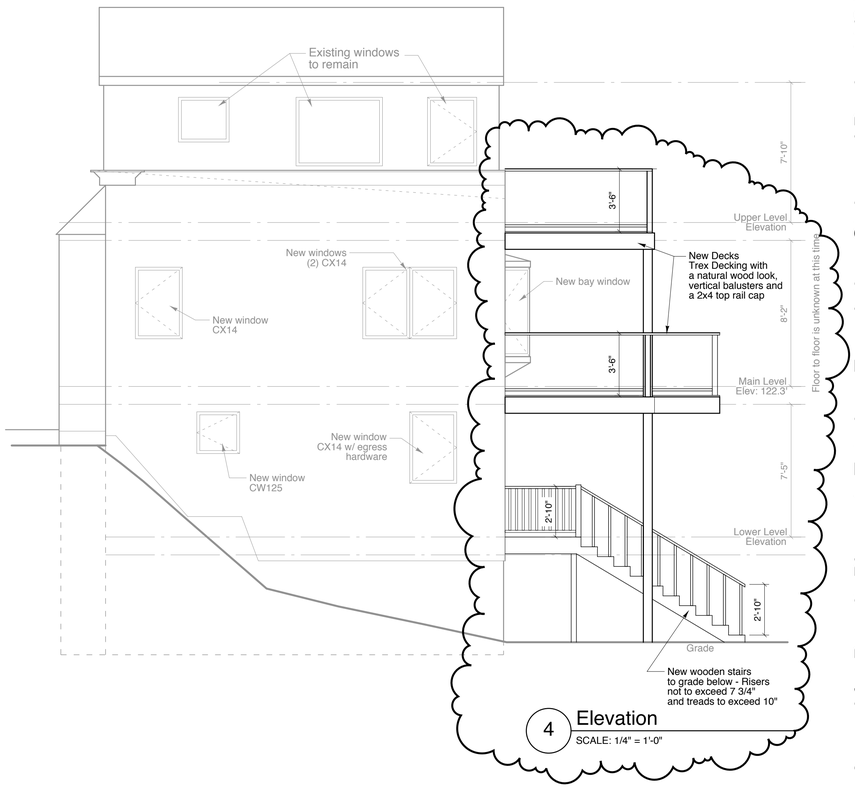

4 Elevation
SCALE: 1/4" = 1'-0"

0 2 4 8 12

Issued for Permit, Phase 1, Exterior - Foundation, Stairs and Decks 11/04/2008

RR|A
Richard Rennert/Architects
35 Pleasant Street
Portland, ME 04101
207.773.9699
207.773.9899 fax
133 South Main Street
Sherborn, MA 01770
508.651.2385
508.651.0911 fax

Consultants:

Hasan L.L.C.
134 Sheridan Street
Portland, Maine

Exterior Elevations
Phase I - Exterior

Drawn by: TJD
File Name: A2.1 Exterior Elev-Ph I
Scale: 1/4" = 1'-0"
Project No. 2007-07.00
Date: 10/28/08
Revised: Ph I - 11/04/08

A2.1