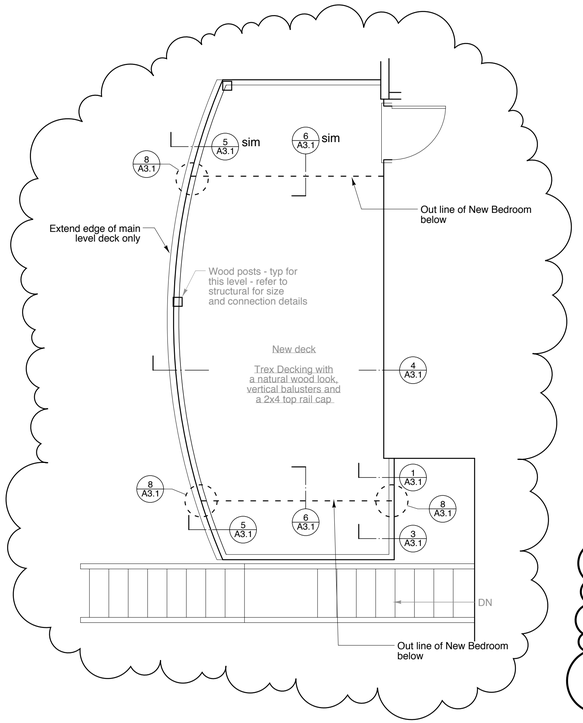

2 Main Level Deck Plan
SCALE: 1/4" = 1'-0"

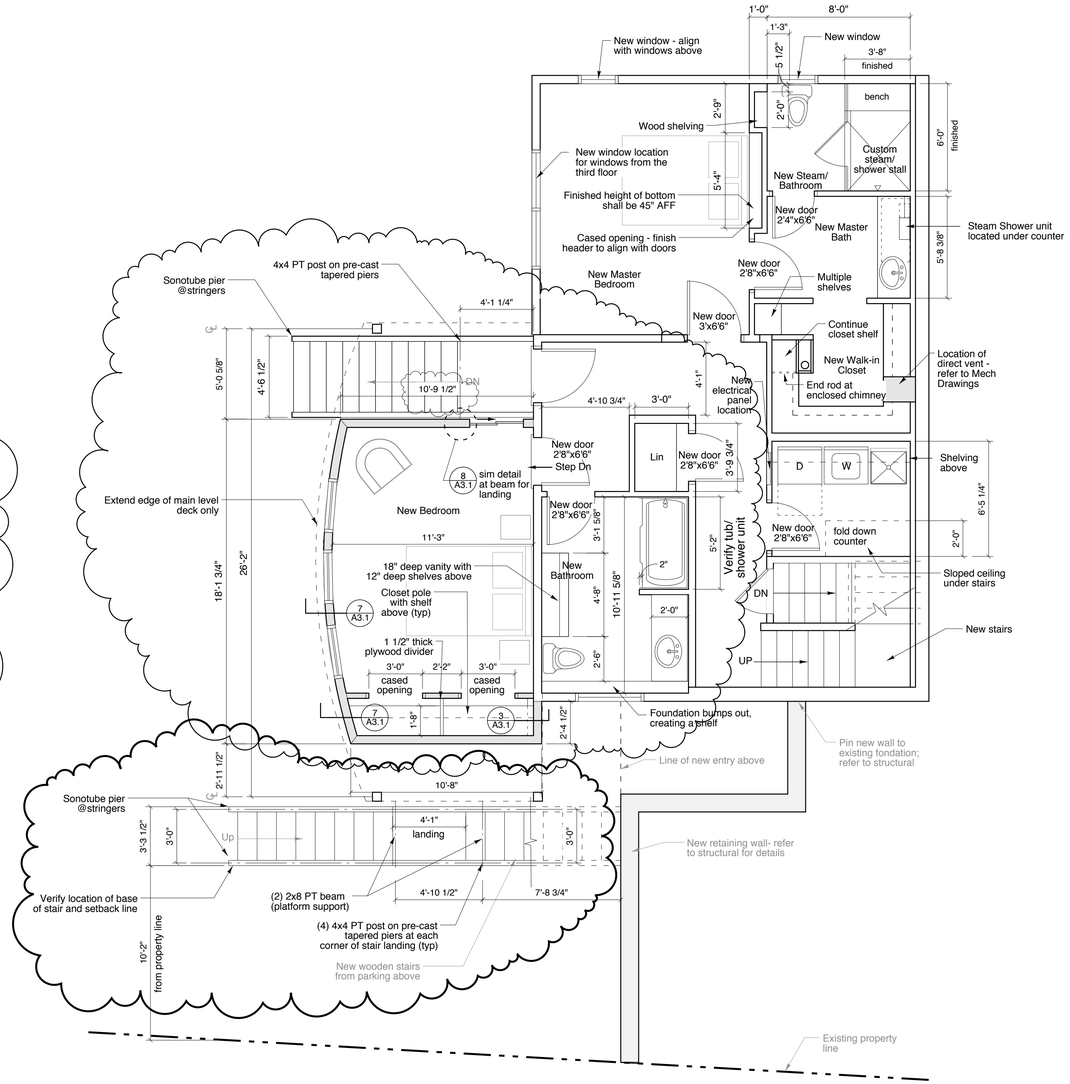

1 Lower Level Floor Plan
SCALE: 1/4" = 1'-0"

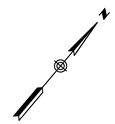

RR|A
Richard Renner/Architects
35 Pleasant Street
Portland, ME 04101
207.773.9699
207.773.9599 fax
133 South Main Street
Sherborn, MA 01770
508.651.2385
508.651.0911 fax

Consultant to Owner
Shinberg Consulting, LLC
477 Congress Street, Suite 1012
Portland, ME 04101
(207) 772-7070

Consultants:
Structural Engineer
Price Structural Engineers, Inc.
75 Farms Edge Road
North Yarmouth, ME 04097
207.846.0099

Hasan L.L.C.
134 Sheridan Street
Portland, Maine

FOR CONSTRUCTION 04/06/09

Lower Level Floor Plans
Bedroom Addition

Drawn by: TJD
File Name: A1.1 Hasan_Lower....
Scale: 1/4" = 1'-0"
Project No. 2007-07.00
Date: 10/28/08
Revised: Bdrm Add 04/06/09

A1.1