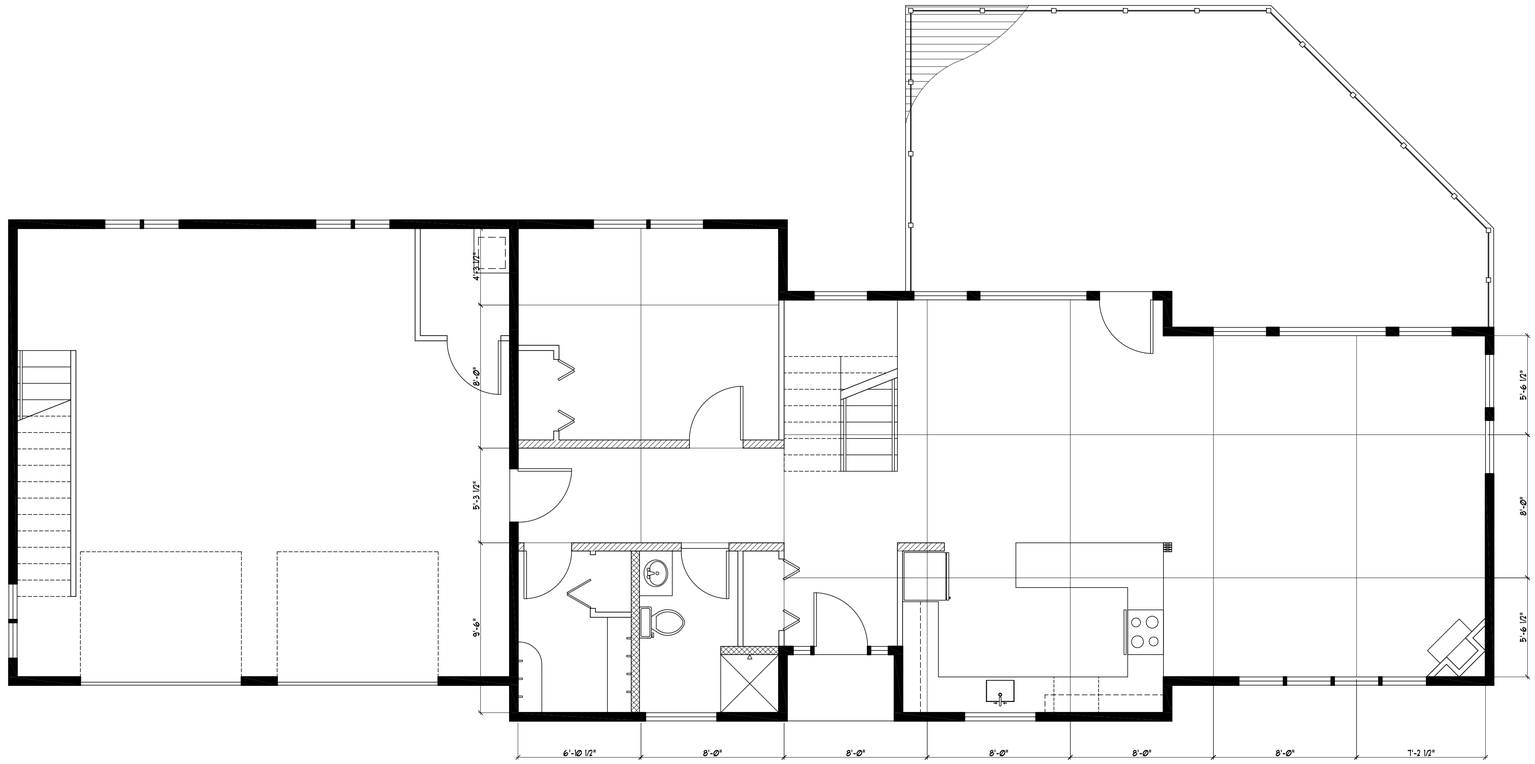

1 | FIRST FLOOR PLAN - CONCRETE SAW JOINTS
SCALE: 1/4"=1'-0"

LICENSED ARCHITECT
DAVID LLOYD
NO. 936
STATE OF MAINE

Prepared For:

Consulting Engineer:

Architect:
ARCHETYPE Architects
48 Union Wharf Portland, Maine 04101
(207) 772-6022 Fax (207) 772-4056

Project:
Sheridan Street Residence
SHERIDAN STREET
PORTLAND, MAINE

Revisions:
Issued for Building Permit: 1/28/2011

Scale: 1/4" = 1'-0"

Date: 28 January 2011

FIRST FLOOR PLAN
CONCRETE SAW JOINTS

A1.04